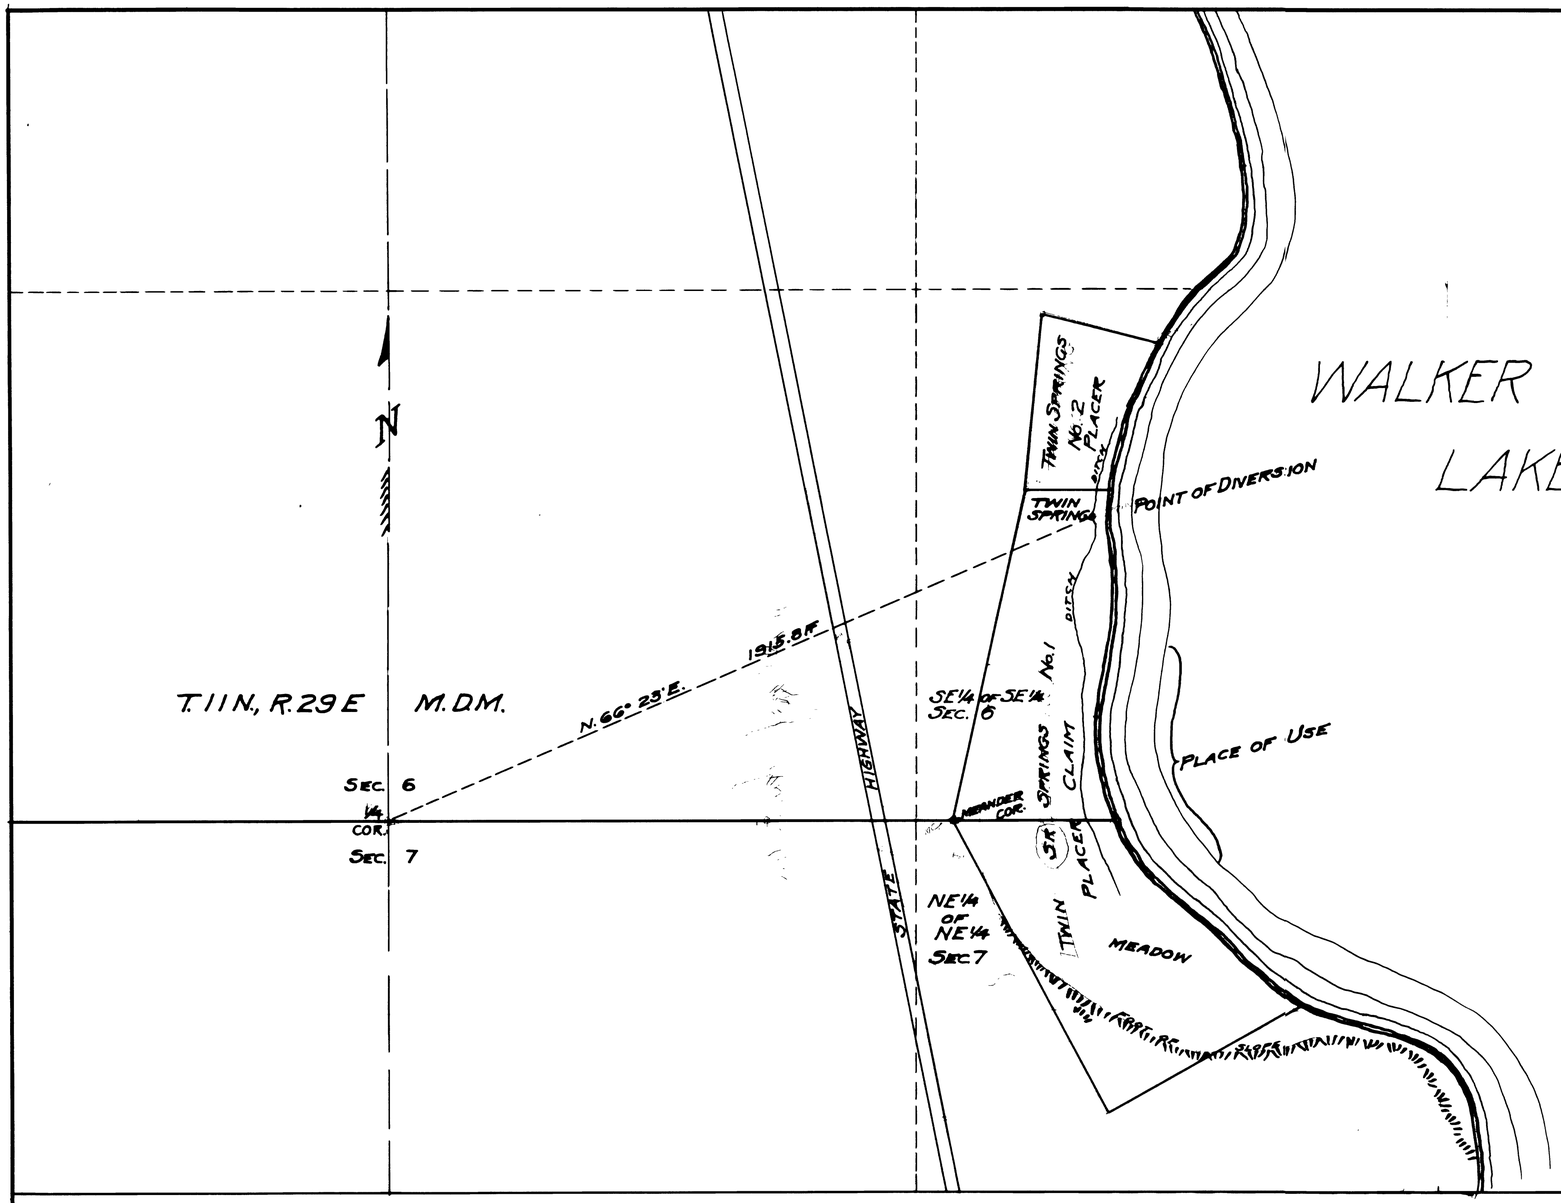

State of Nevada }
County of Mineral } s.s.

I, L.B.Spencer, being first duly sworn, depose and say that this map has been correctly drawn to the designated scale from the field notes of a survey made by me June 16th, 1937; that it truly and correctly represents the approximate location and the extent of the proposed works, the exact location of points of diversion and use and other features used to divert the water from Twin Springs, in Mineral County, Nevada, by M. B. Sapp for Irrigation and Domestic Supply. That the location of diversion ditch and size proposed and all other works or streams, crossed by or connected with said works are fully and correctly shown hereon.

L.B.Spencer
State Water-Right Surveyor.

Subscribed and sworn to before me this 17th day of June, 1937.

L.E.Cornelius
Notary Public in and for Mineral County, Nevada

My commission expires July 7th 1939

10D23

SCALE IN FEET
0 100 200 300 400 500 600 700 800 900 1000

FILED
June 18, 1937
STATE ENGINEER'S OFFICE

MAP
TO ACCOMPANY APPLICATION
TO APPROPRIATE WATER
FOR IRRIGATION & DOMESTIC USE
BY M. B. SAPP
FROM TWIN SPRINGS IN MINERAL COUNTY
NEVADA

SCALE 1"=200 ft. SURVEYED BY L.B.SPENCER MINA, NEVADA.

10023