CONTROL POINTS	SEC.	SUB-DIV.	T.	R.			DATE OF FIRST USE
DIVERSION	4	SW OF SW	15S	66E			
ELEC. WORKS	4	SE OF SW	"	"			
POINT OF RETURN	4	N.E. OF S.E.	"	"			

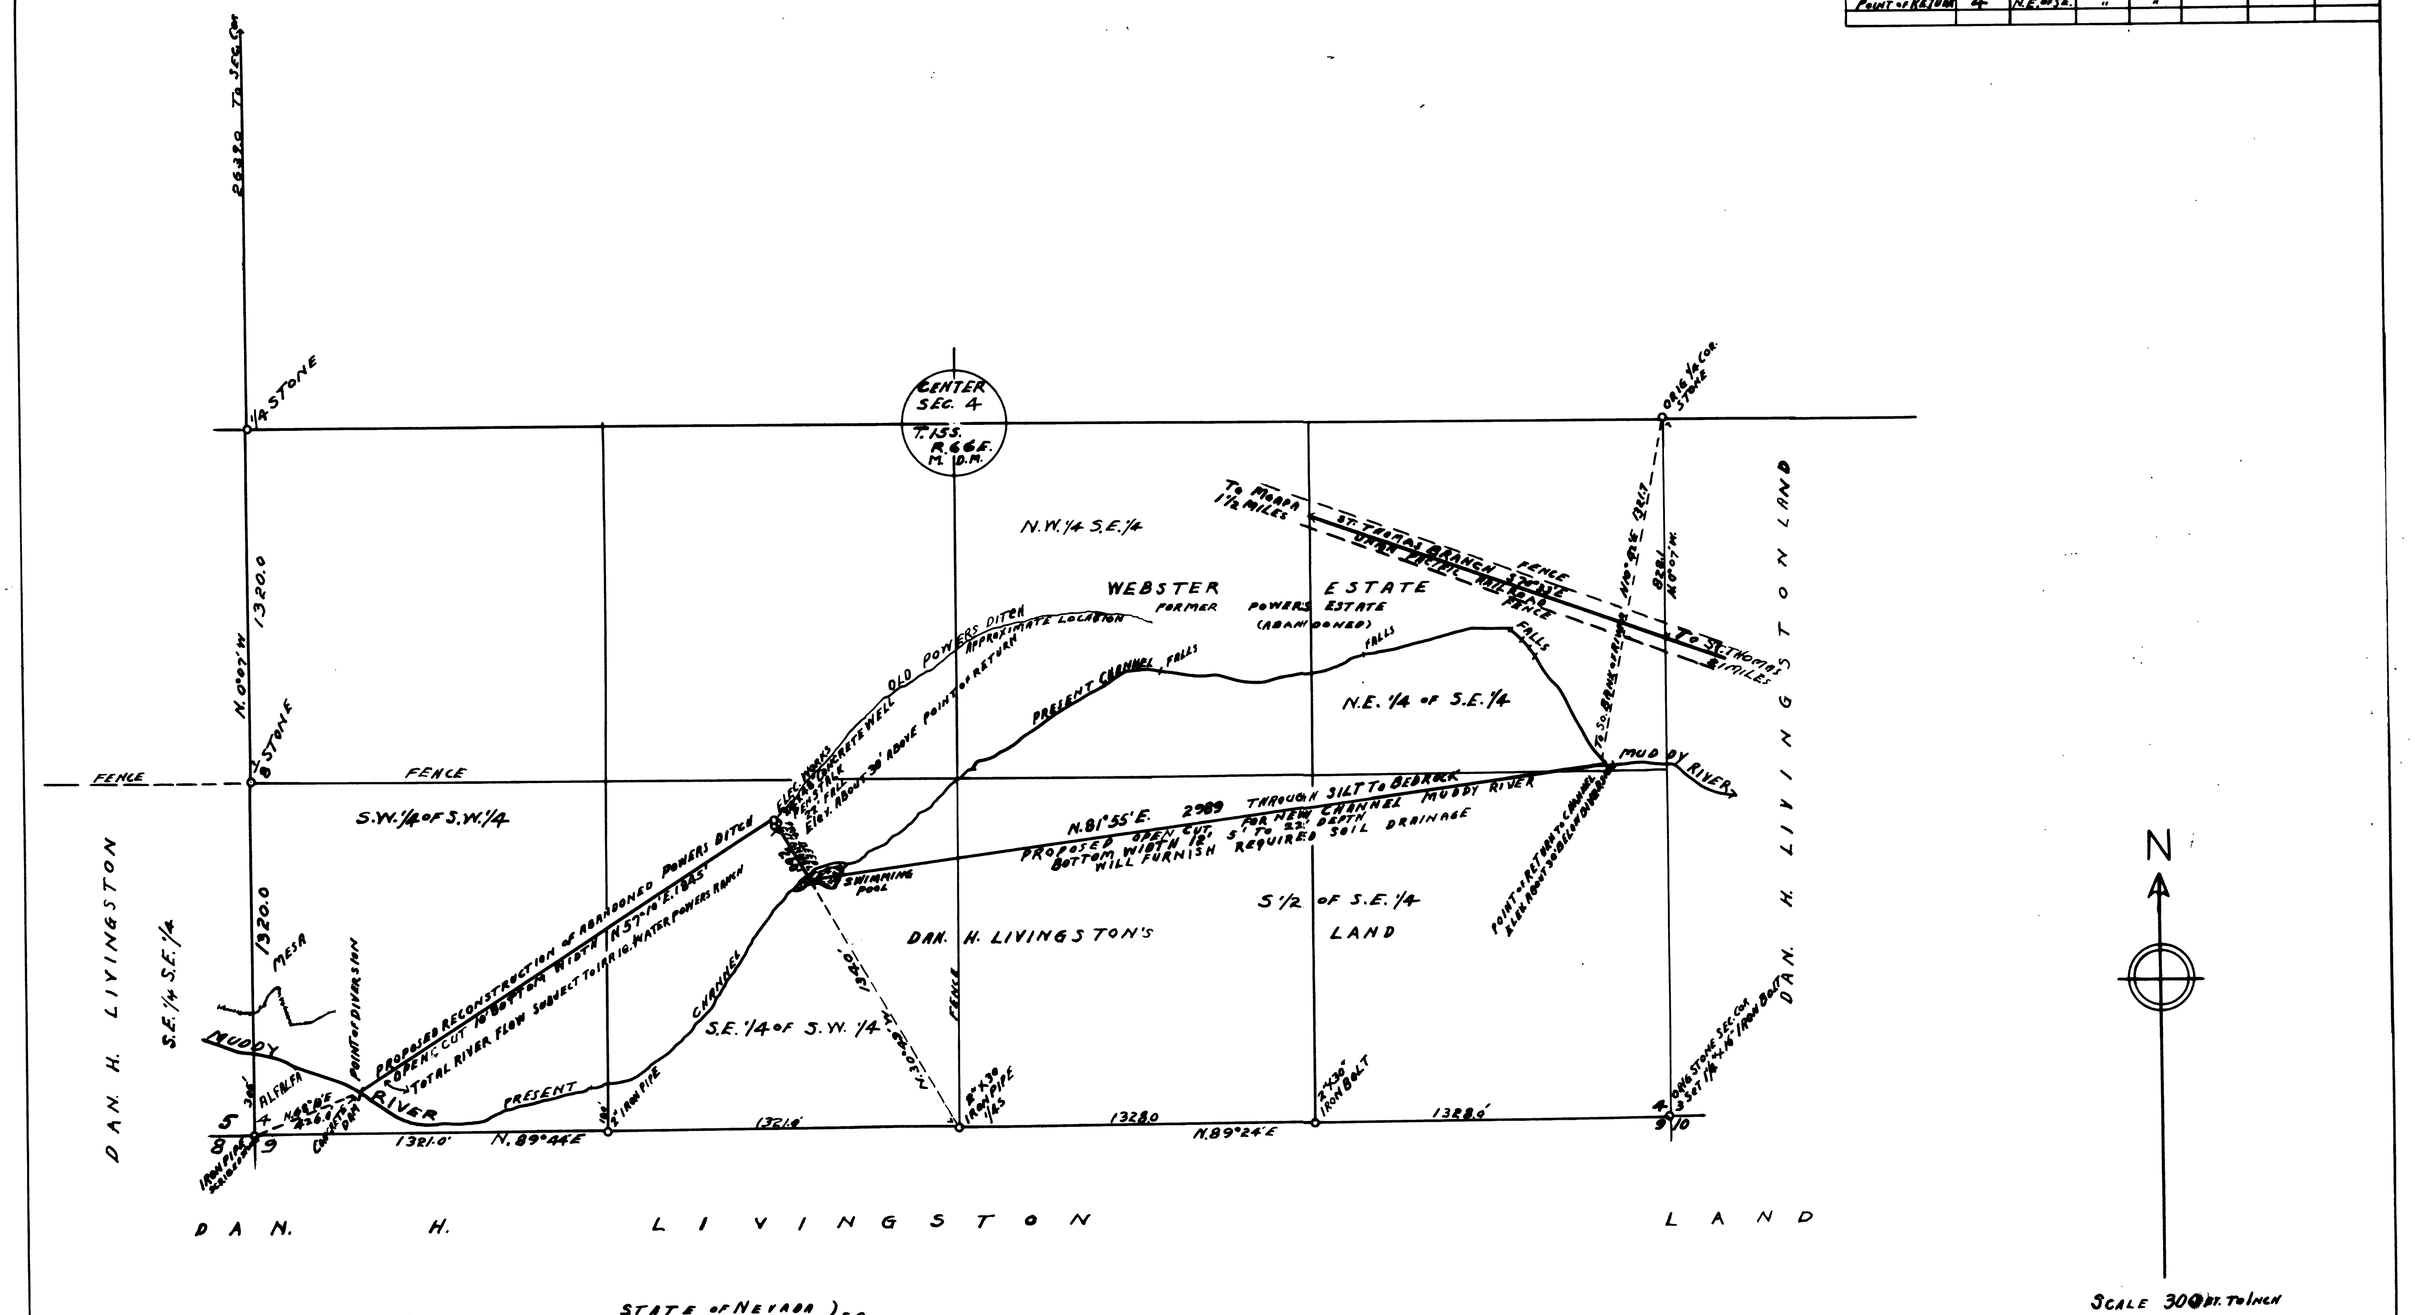

STATE OF NEVADA } S.S.
COUNTY OF CLARK }

I, J.T. McWILLIAMS, A STATE WATER RIGHT SURVEYOR, BEING FIRST DULY SWORN, DEPOSE AND SAY THAT THIS MAP CONSISTING OF ONE SHEET, HAS BEEN CORRECTLY DRAWN TO THE DESIGNATED SCALE FROM FIELD NOTES OF A SURVEY MADE BY ME BETWEEN THE 14TH DAY OF MAY 1937 AND THE 18TH DAY OF MAY 1937; THAT IT TRULY AND CORRECTLY REPRESENTS THE LOCATION AND EXTENT OF THE WORKS USED TO DIVERT THE TOTAL FLOW OF WATER FROM THE MUDDY RIVER IN CLARK COUNTY BY DAN. H. LIVINGSTON FOR POWER PURPOSES. THAT NO OTHER WORKS OR STREAMS ARE CROSSED. THAT THE PROFILE AND CROSS SECTIONS OF THE DIVERSION CHANNEL WILL BE FURNISHED WHEN ASCERTAINED DURING CONSTRUCTION PERIOD, DEPENDS ON BED ROCK CONDITIONS. THAT THE POINT OF DIVERSION AND THE POINT OF RETURN OF WATER TO THE NATURAL CHANNEL OF THE MUDDY RIVER ARE CORRECTLY SHOWN. THAT THE MAIN PURPOSE AND REASON FOR THE CHANGE OF CHANNEL OF RIVER IS TO FURNISH REQUIRED SOIL DRAINAGE IN ORDER THAT THE HEAVILY IMPREGNATED ALKALI SOIL ON S 1/2 OF S.E. 1/4 SEC 4, OWNED BY THE APPLICANT, MAY BE RECLAIMED AND FARMED.

J.T. McWilliams
STATE WATER RIGHT SURVEYOR

SUBSCRIBED AND SWORN TO BEFORE ME
THIS 22ND DAY OF MAY, 1937

John R. Humphries
NOTARY PUBLIC IN AND FOR CLARK COUNTY, NEVADA
MY COMMISSION EXPIRES JANY 23 - 1938

FILED
May 27, 1937
STATE ENGINEER'S OFFICE

MAP TO ACCOMPANY
POWER APPLICATION
No 10034
DAN. H. LIVINGSTON, APPLICANT
FROM MUDDY RIVER

10034