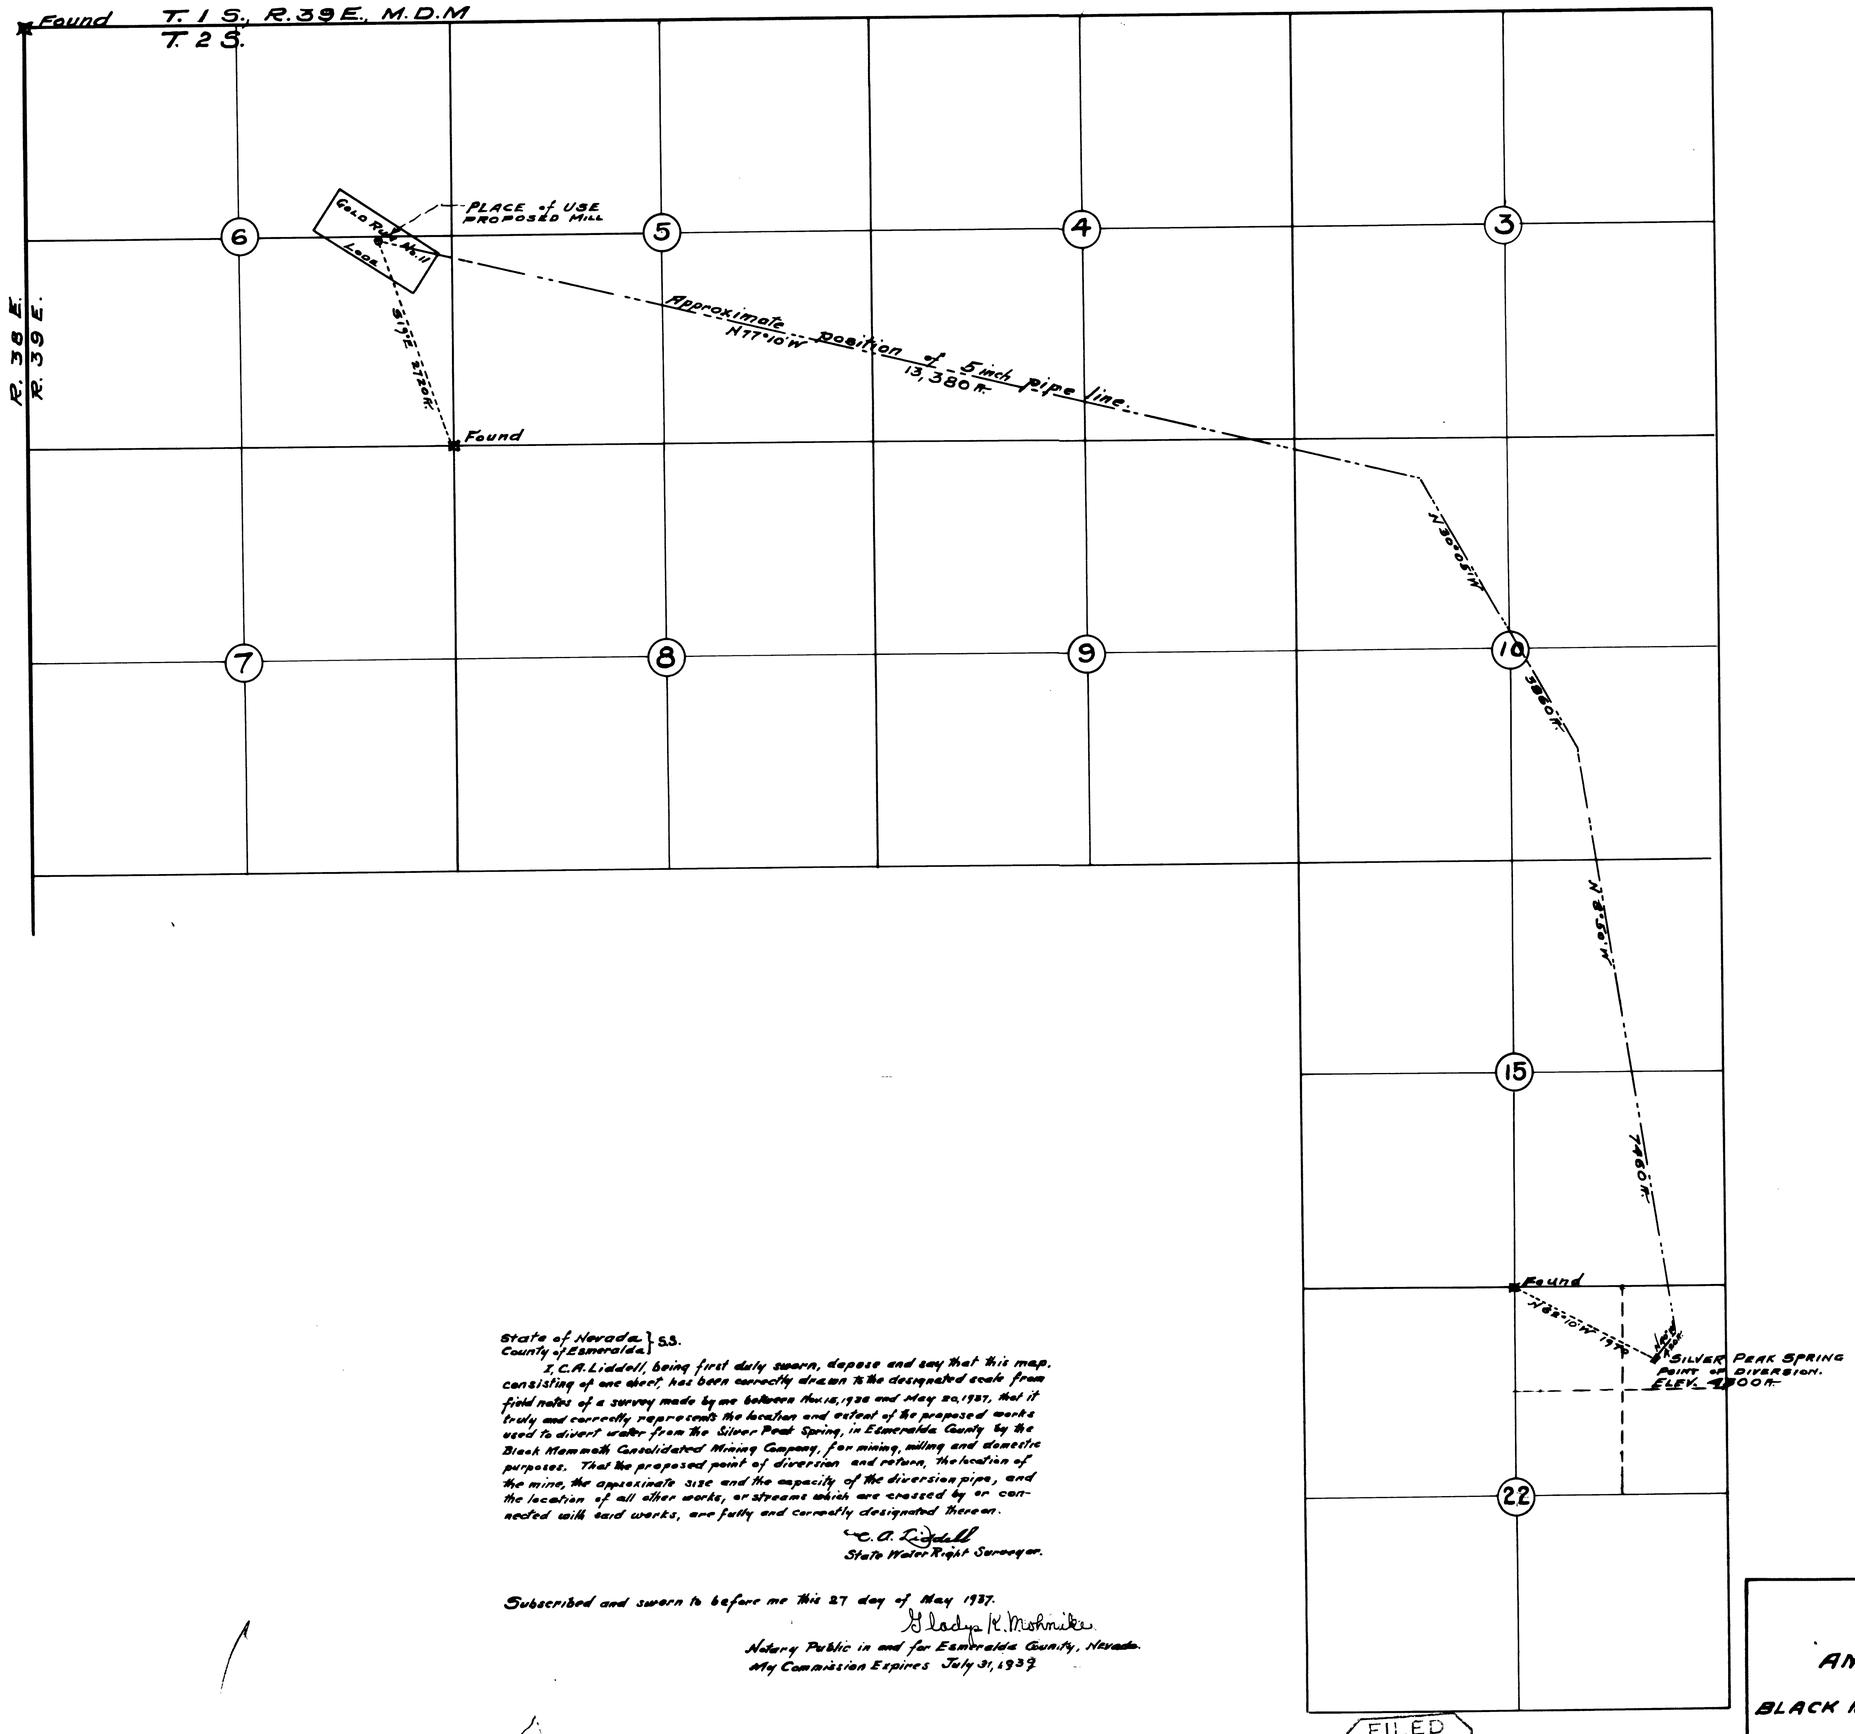

State of Nevada } S.S.
County of Esmeralda }

I, C.A. Liddell, being first duly sworn, depose and say that this map, consisting of one sheet, has been correctly drawn to the designated scale from field notes of a survey made by me between Nov. 15, 1936 and May 20, 1937, that it truly and correctly represents the location and extent of the proposed works used to divert water from the Silver Peak Spring, in Esmeralda County by the Black Mammoth Consolidated Mining Company, for mining, milling and domestic purposes. That the proposed point of diversion and return, the location of the mine, the approximate size and the capacity of the diversion pipe, and the location of all other works, or streams which are crossed by or connected with said works, are fully and correctly designated thereon.

C. A. Liddell
State Water Right Surveyor.

Subscribed and sworn to before me this 27 day of May 1937.

Gladys K. Mohnike
Notary Public in and for Esmeralda County, Nevada.
My Commission Expires July 31, 1937

FILED
June 10, 1937
STATE ENGINEER'S OFFICE

2627 January 21, 1942

MAP
TO ACCOMPANY
AMENDED APPLICATION
OF THE
BLACK MAMMOTH CON. MINING Co.
ON
SILVER PEAK SPRING
Scale 1 in. = 1000 ft.

10036