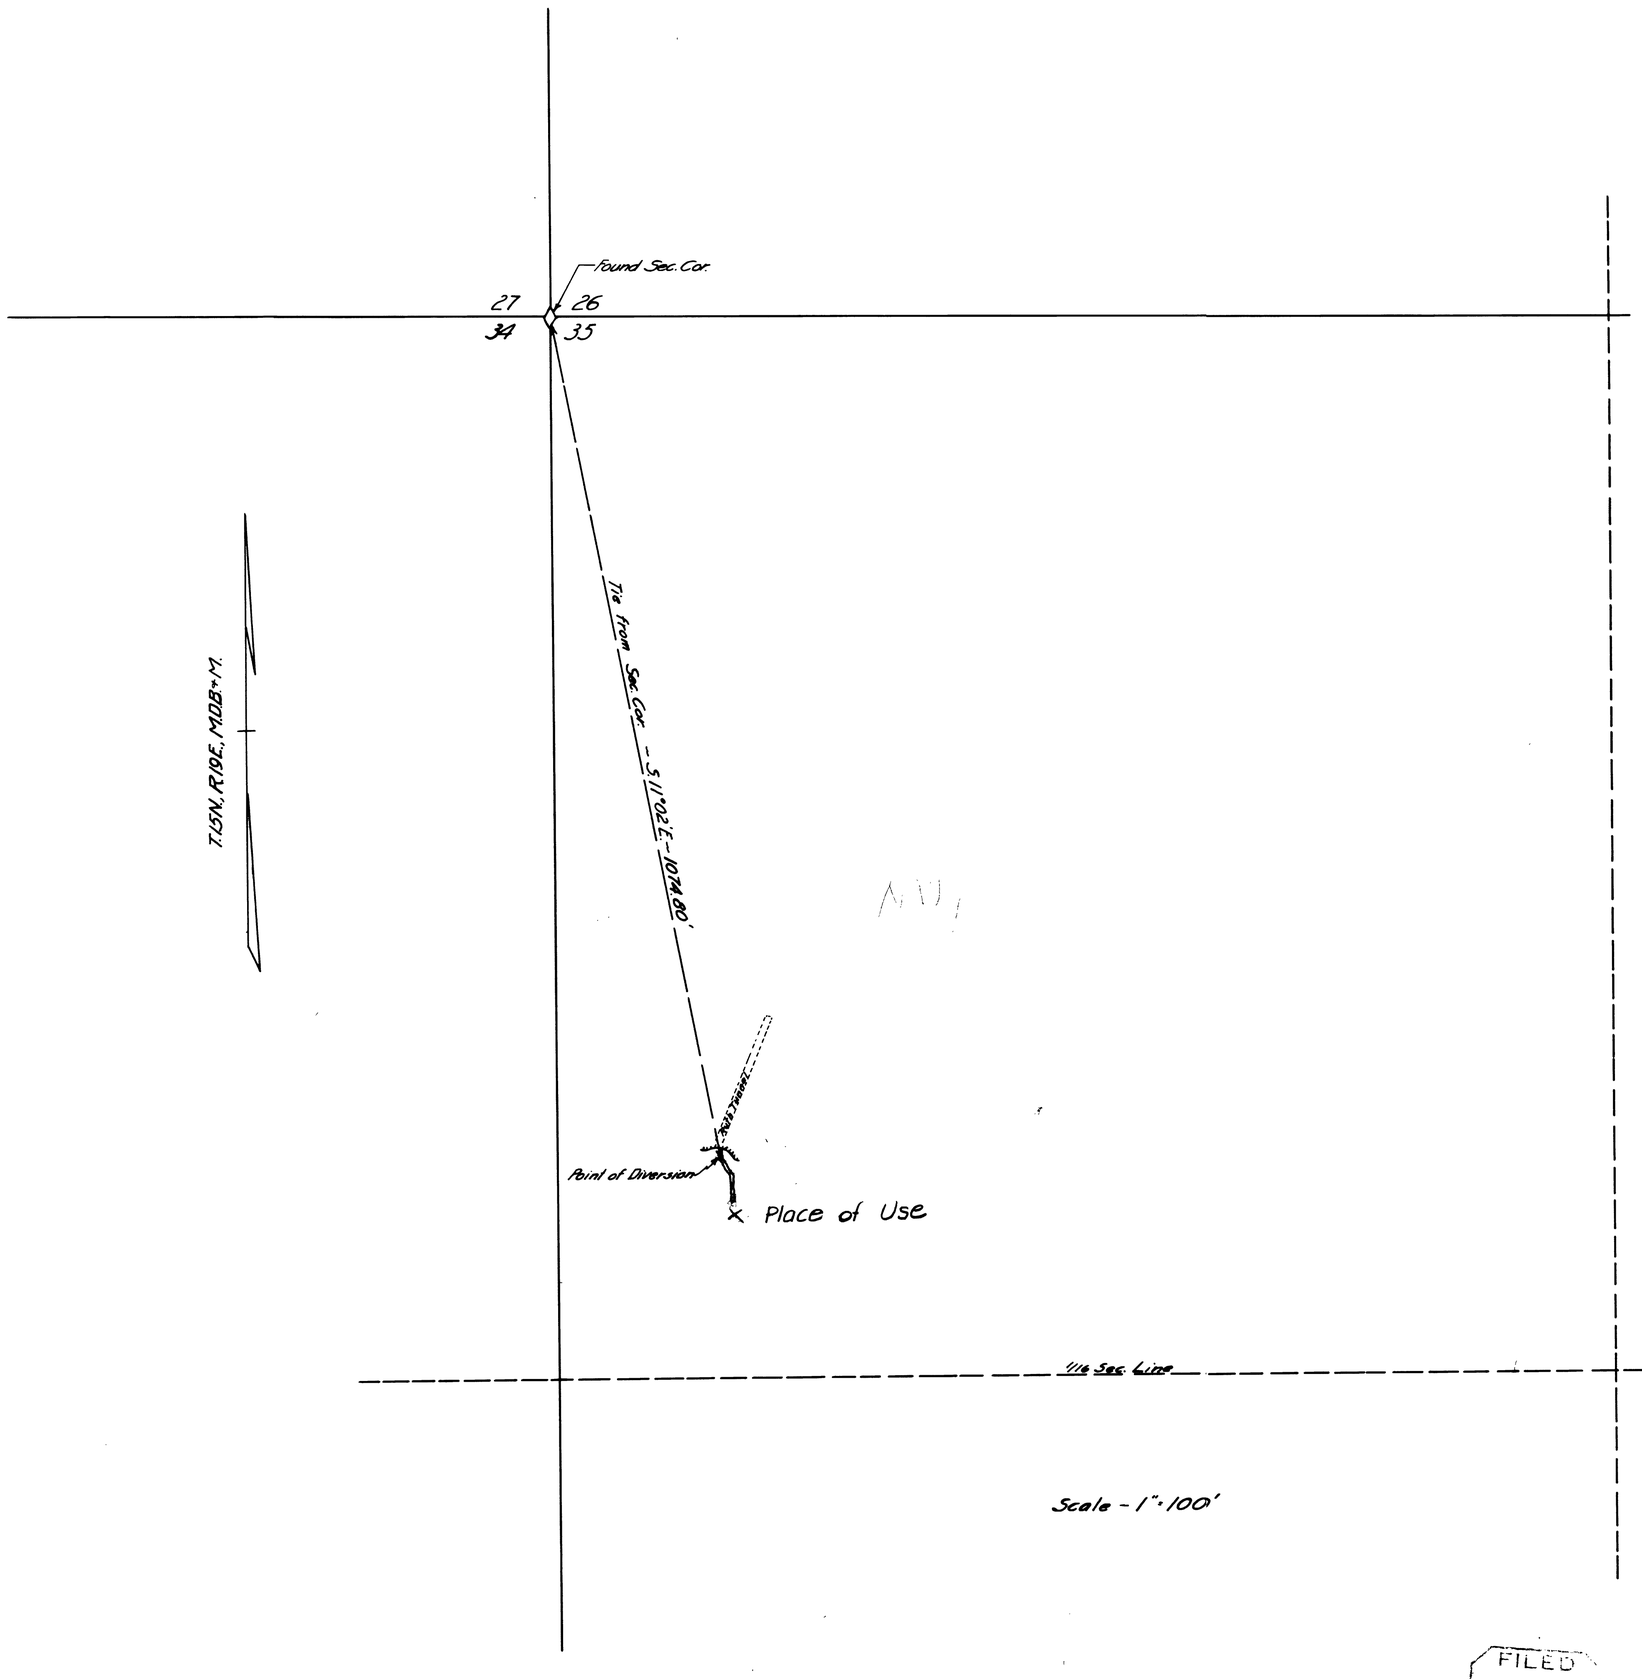

Scale - 1" = 100'

State of Nevada:
County of Ormsby } s.s.

I, E.H. Sweetland, being first duly sworn, depose and say that this map consisting of one sheet only has been correctly drawn to the designated scale from field notes of a survey made by me between the 10th day of May, and the 14th day of May, 1937; that it truly and correctly represents the location and extent of the proposed works used to divert water from an underground water supply (Ruth Tunnel), in Ormsby County, by Charles Wheatley and L.A. Tope, for mining, milling, and domestic purposes. That the proposed point of diversion and return, the location of the mine, the approximate size and capacity of the diverting channel, and the location and names of all other works or streams which are crossed by or connected with said works, are fully and correctly designated hereon.

E.H. Sweetland
State Water Right Surveyor.

Subscribed and sworn to before me this 5th day of June, 1937.

C.E. Shiel
Notary Public in and for Ormsby County, Nevada.

MY COMMISSION EXPIRES JULY 6, 1941

10068

FILED
June 11, 1937
STATE ENGINEER'S OFFICE

MAP

TO ACCOMPANY APPLICATION TO APPROPRIATE WATER FOR MINING, MILLING, + DOMESTIC PURPOSES BY CHARLES WHEATLEY AND L. A. TOPE FROM RUTH TUNNEL.

10068