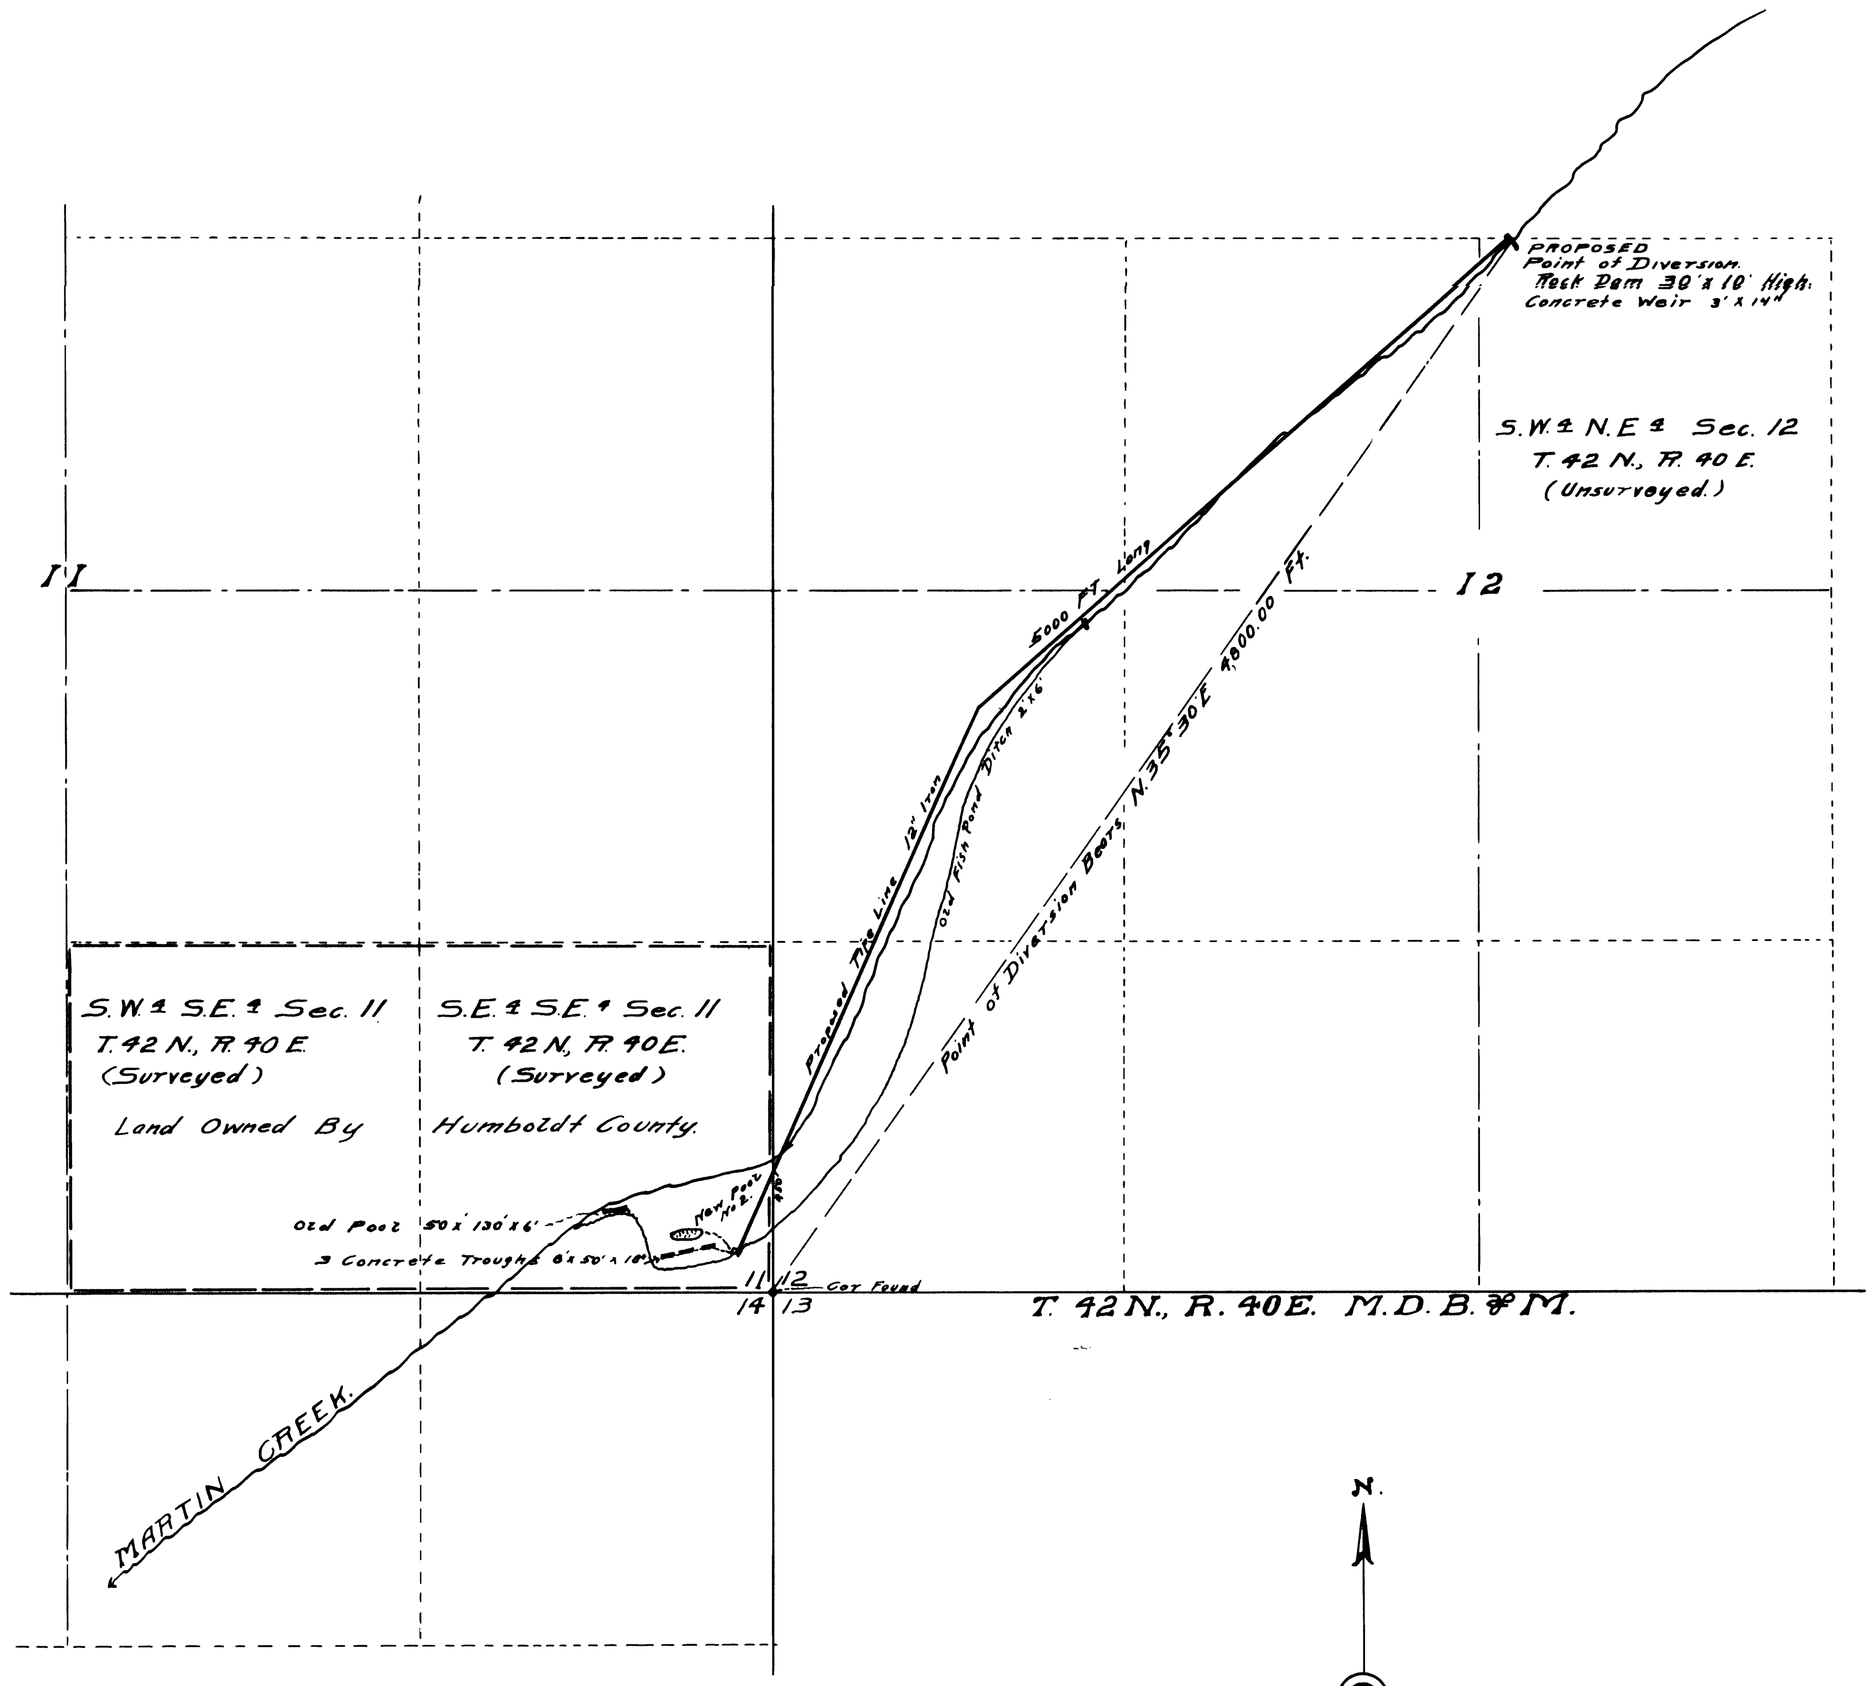

STATE OF NEVADA }
County of Humboldt } S.S.

I, F. R. O'Leary, being first duly sworn, depose and say that this map, consisting of one sheet, has been correctly drawn to the designated scale from field notes of a survey made by me on the 30th day of August 1936, that it truly and correctly represents the location and extent of the proposed works used to divert water from Martin Creek in Humboldt County by Humboldt County for fish rearing purposes. That the proposed point of Diversion, the approximate location and size of the diverting channel or pipe line, the place and manner of use, and the location and names of all other works or streams, which are crossed by, or connected with the said works, are fully and correctly designated thereon.

F. R. O'Leary
STATE WATER RIGHT SURVEYOR

Subscribed and sworn to before me this 27th day of January, 1937.

[illegible]
NOTARY PUBLIC IN AND FOR HUMBOLDT COUNTY, NEVADA.

SCALE: 1 IN. = 400 FT.

0 100 200 300 400 1000 2000 FT.

10,073 app returned for [illegible]

Jan. 28, 1937

MAP TO ACCOMPANY
APPLICATION
TO APPROPRIATE WATER
FOR
FISH REARING
BY
HUMBOLDT COUNTY
FROM
MARTIN CREEK.

10,073