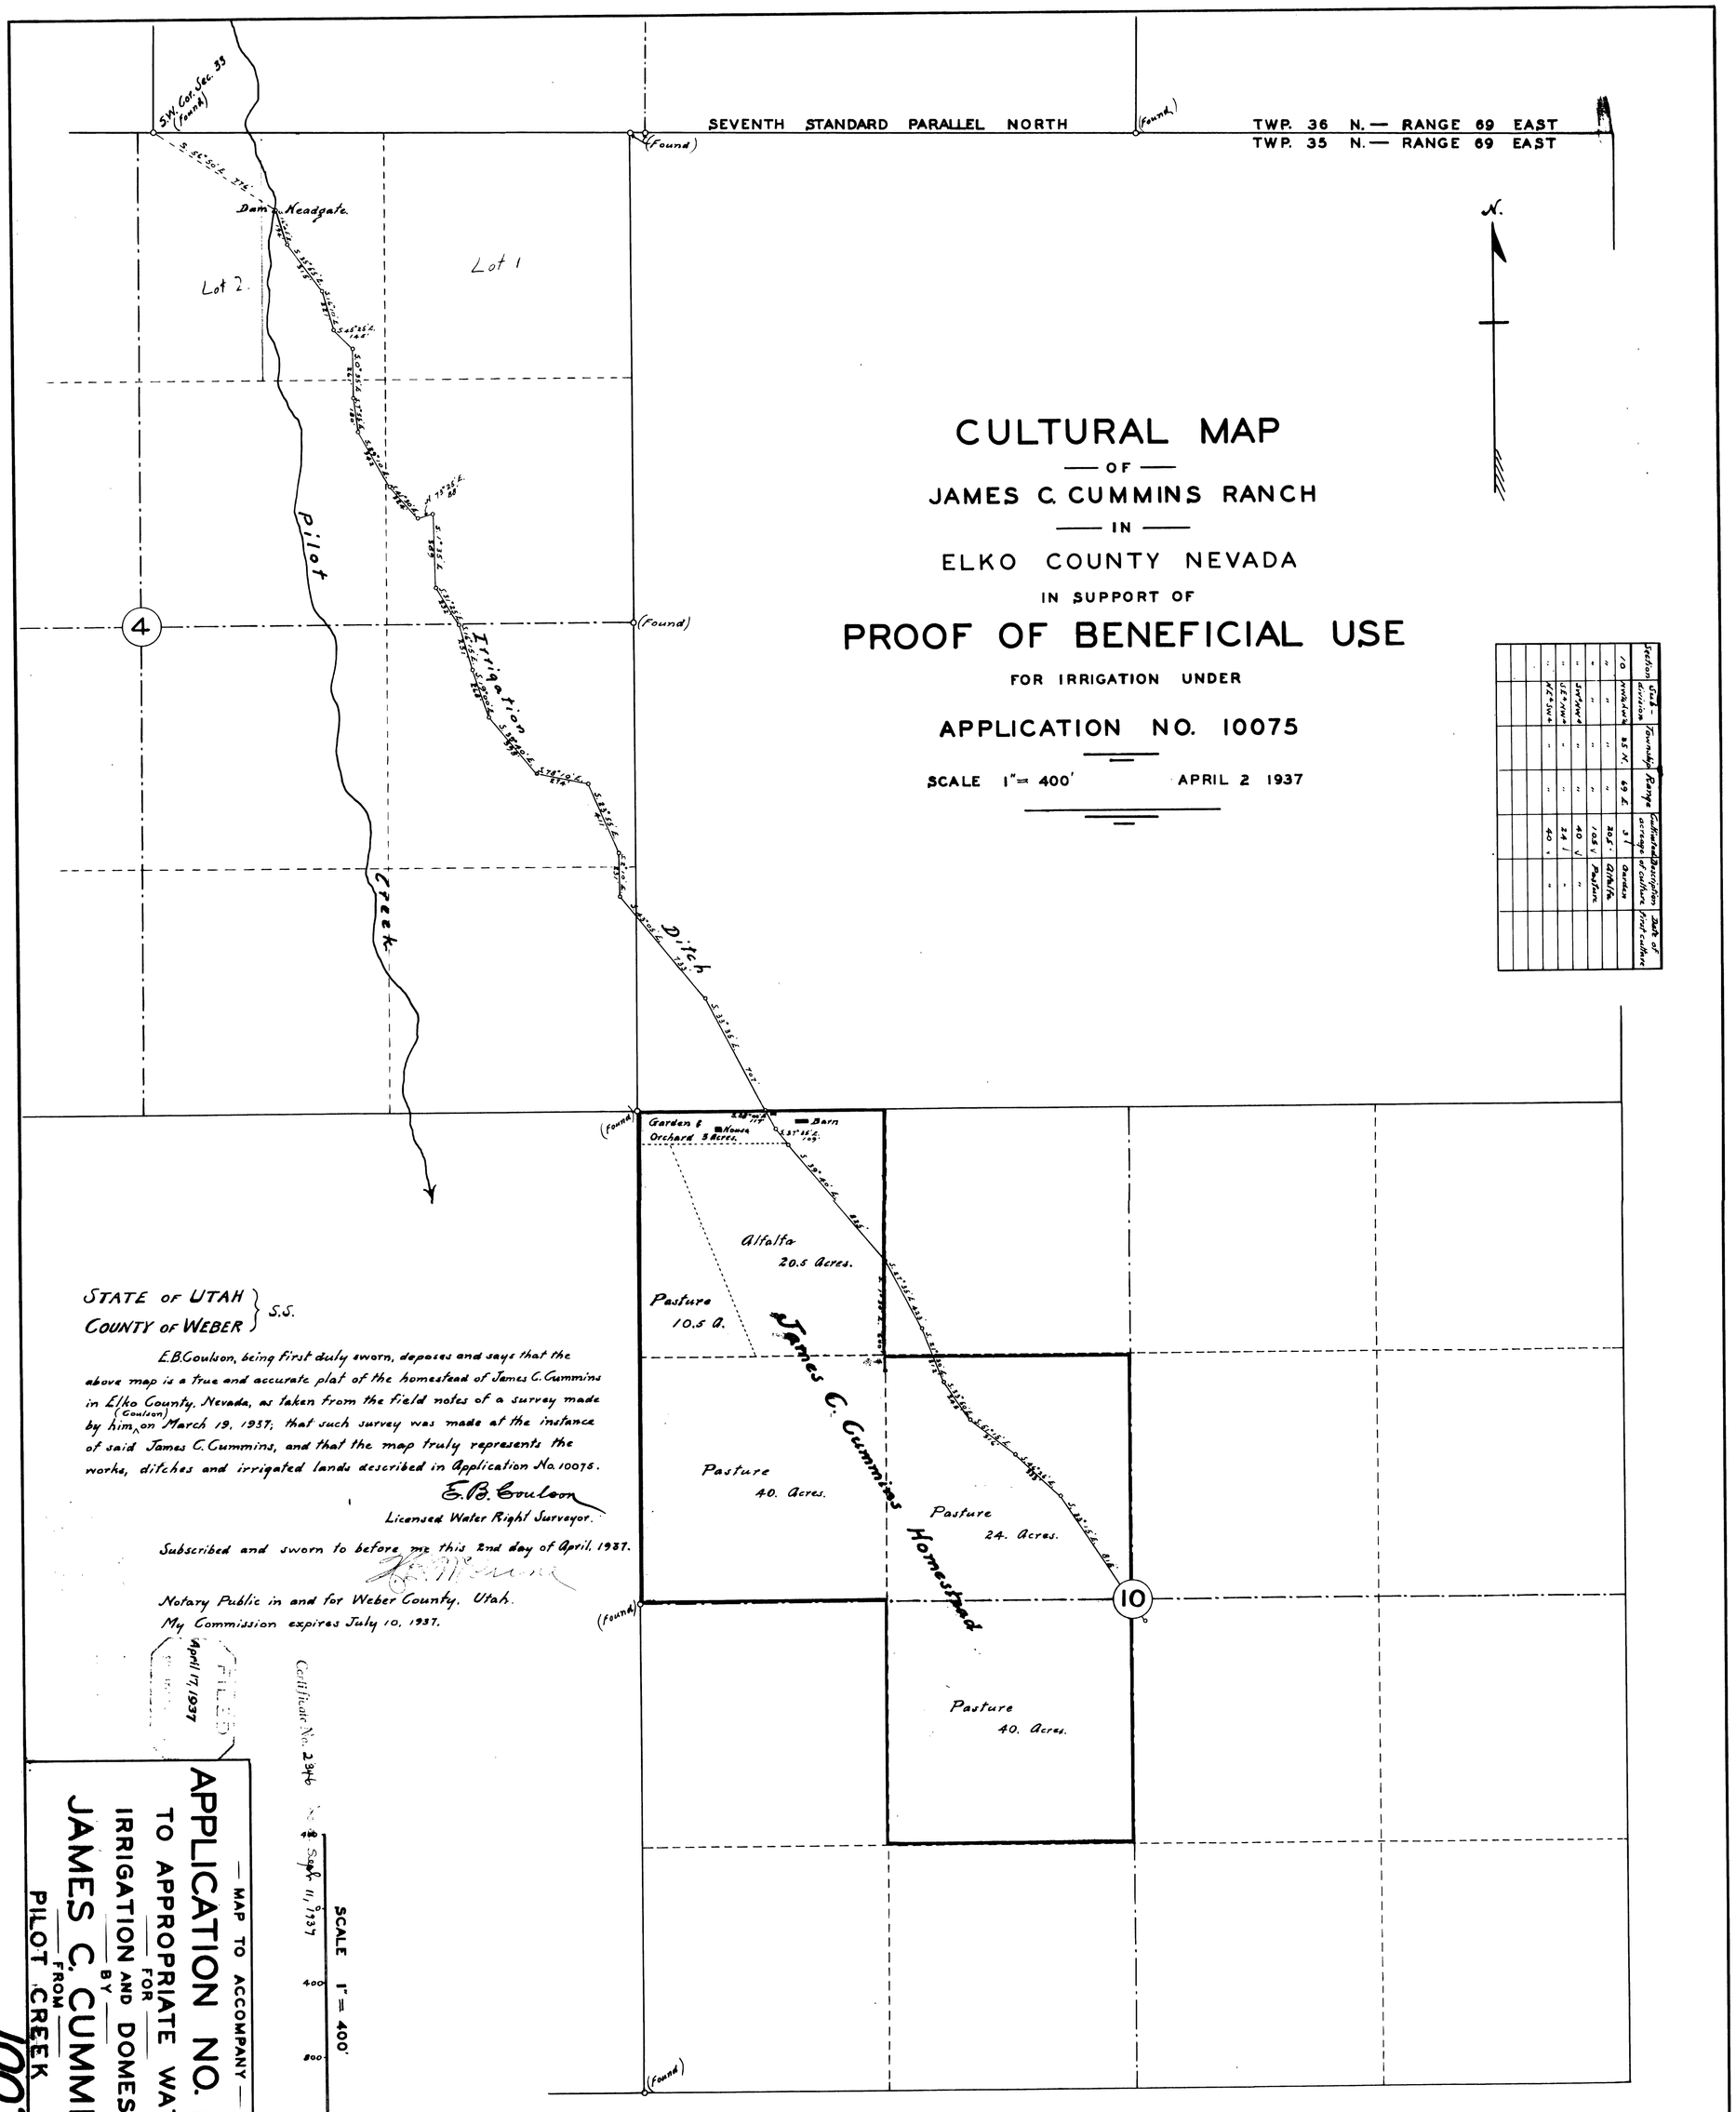


# CULTURAL MAP

— OF —

## JAMES C. CUMMINS RANCH

— IN —

## ELKO COUNTY NEVADA

IN SUPPORT OF

# PROOF OF BENEFICIAL USE

FOR IRRIGATION UNDER

## APPLICATION NO. 10075

SCALE 1" = 400' APRIL 2 1937

| Section | Sub-division | Township | Range | Cultivated acreage | Description of culture | Date of first culture |
|---|---|---|---|---|---|---|
| 10 | NW¼NW¼ | 35 N. | 69 E. | 3 | Garden | |
| " | " | " | " | 20.5 | Alfalfa | |
| " | " | " | " | 10.5 | Pasture | |
| " | SW¼NW¼ | " | " | 40 | " | |
| " | SE¼NW¼ | " | " | 24 | " | |
| " | NE¼SW¼ | " | " | 40 | " | |

STATE OF UTAH } S.S.
COUNTY OF WEBER }

E.B. Coulson, being first duly sworn, deposes and says that the above map is a true and accurate plat of the homestead of James C. Cummins in Elko County, Nevada, as taken from the field notes of a survey made by him (Coulson) on March 19, 1937; that such survey was made at the instance of said James C. Cummins, and that the map truly represents the works, ditches and irrigated lands described in Application No. 10075.

E. B. Coulson
Licensed Water Right Surveyor.

Subscribed and sworn to before me this 2nd day of April, 1937.

[signature]

Notary Public in and for Weber County, Utah.
My Commission expires July 10, 1937.

FILED April 17, 1937

Certificate No. 2346 Sept. 11, 1937

SCALE 1" = 400'

— MAP TO ACCOMPANY —

APPLICATION NO. 10075
TO APPROPRIATE WATER
FOR
IRRIGATION AND DOMESTIC
BY
JAMES C. CUMMINS
FROM
PILOT CREEK

10075