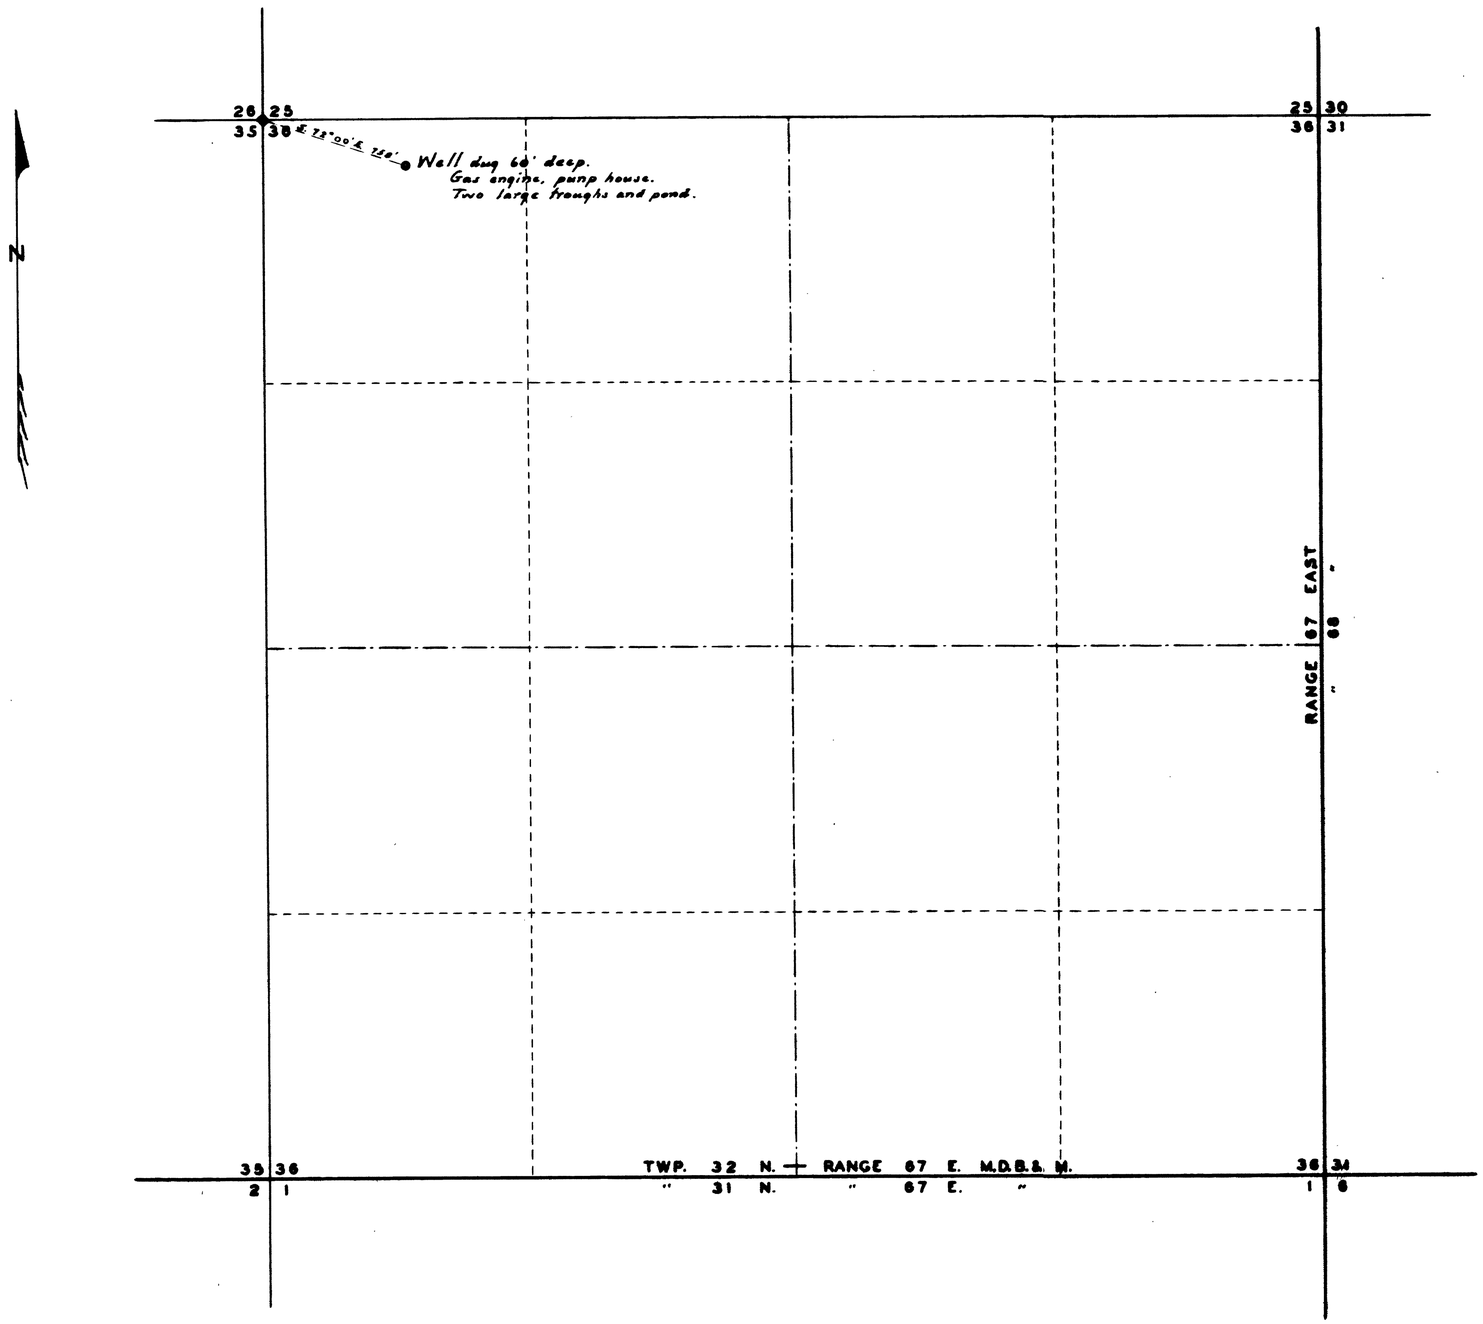

STATE OF UTAH
COUNTY OF WEBER } ss.

I, E. B. Carlson, being first duly sworn, depose and say that this map has been correctly drawn to the designated scale from field notes of a survey made by me on the 4th day of July, 1936; that it truly and correctly represents the location and extent of the proposed works used to divert water from a well in Elko County, Nevada by the Utah Construction Co., for stockwatering purposes. That the proposed point of diversion and the place and manner of use are fully and correctly designated thereon.

E. B. Carlson
State Water Right Surveyor.

Subscribed and sworn to before me this 6th day of July, 1937.

Notary Public in and for Weber County, Utah.

Scale 1" = 400'

0 100 400 800 1200 1600

Certificate No. 2657 Issued Oct. 20, 1942

FILED
July 8, 1937
STATE ENGINEER'S OFFICE

MAP TO ACCOMPANY
APPLICATION NO. 10080
TO APPROPRIATE WATER
FOR
STOCKWATERING
BY
THE UTAH CONSTRUCTION COMPANY
FROM A
WELL IN ELKO COUNTY, NEV.

10080