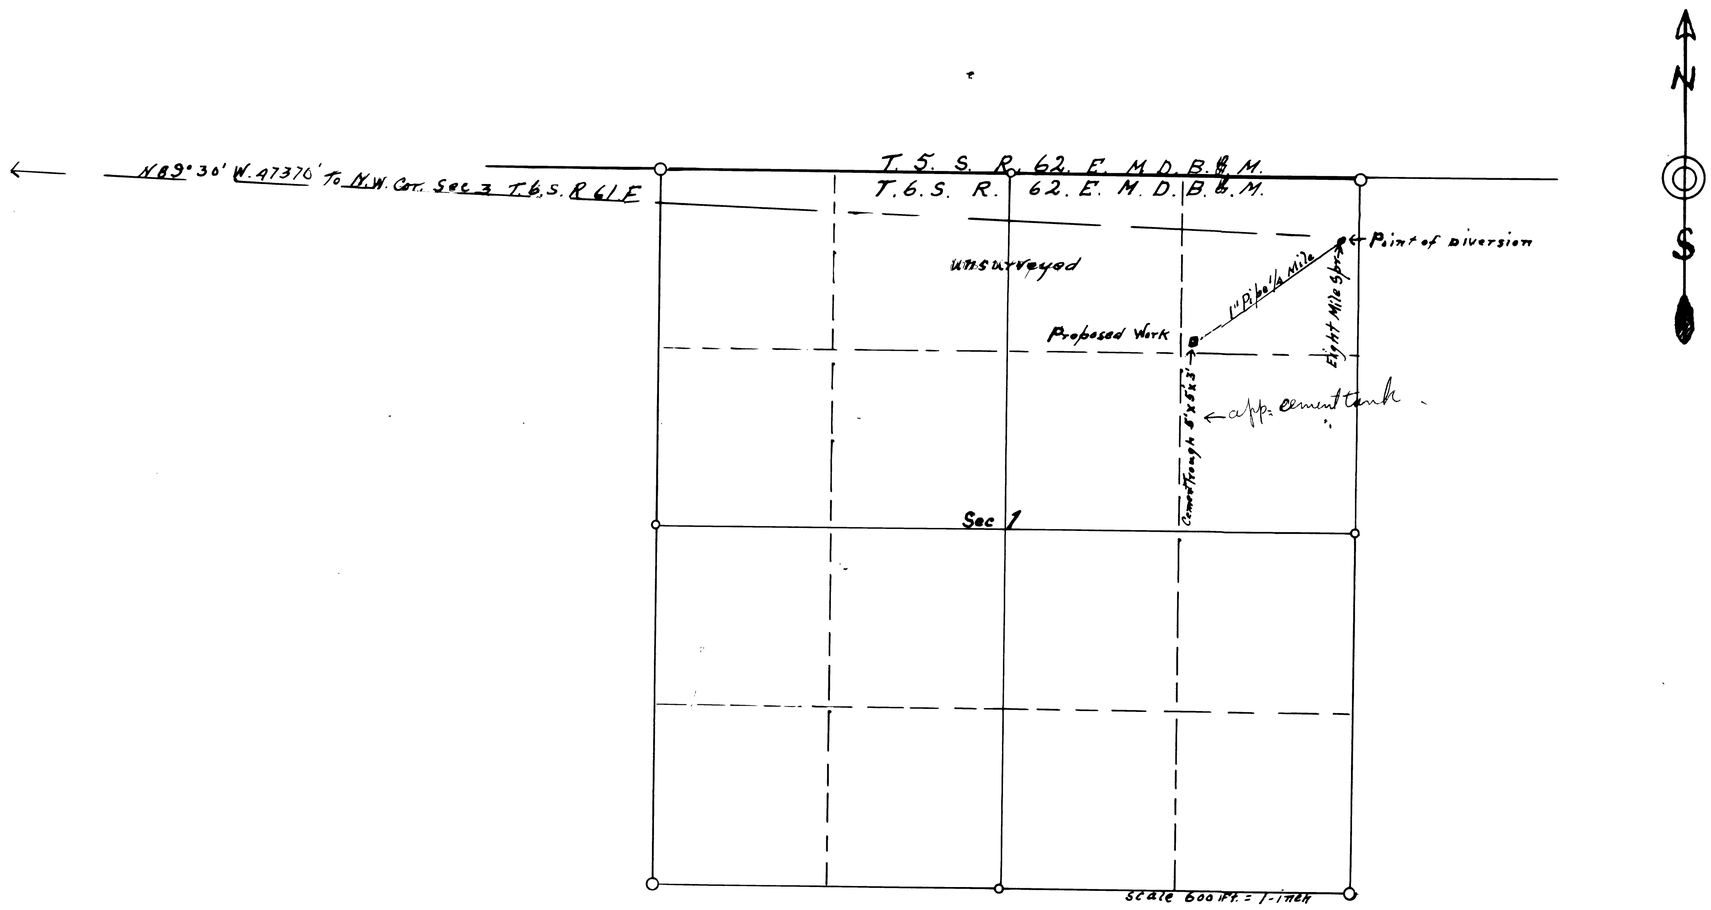

1150
150
400
1700

STATE OF NEVADA }
COUNTY OF LINCOLN } ss.

I W. F. Thorne being first duly sworn depose and say that the above map is a true and accurate plat of the Spring and Proposed Work as taken from the notes of a survey made by me on the 25th day of March 1937.

That the map and survey were made at the instance of Karl C. Stewart applied owner of said Spring and it correctly represents the location and extent of work to be used to divert water from Eight Mile Spring.

Wm F. Thorne
State Water Right Surveyor

Subscribed and sworn to before me this 22nd day of March 1937

Albert Fuchner
Justice of Peace in Alamo Lincoln Co. Nev

2622 Jan 13, 1942 10088

FILED
May 12, 1937

MAP TO ACCOMPANY
APPLICATION
TO APPROPRIATE WATER
FOR
STOCKWATERING
BY
KARL C. STEWART
FROM
EIGHT MILE SPRING

10088