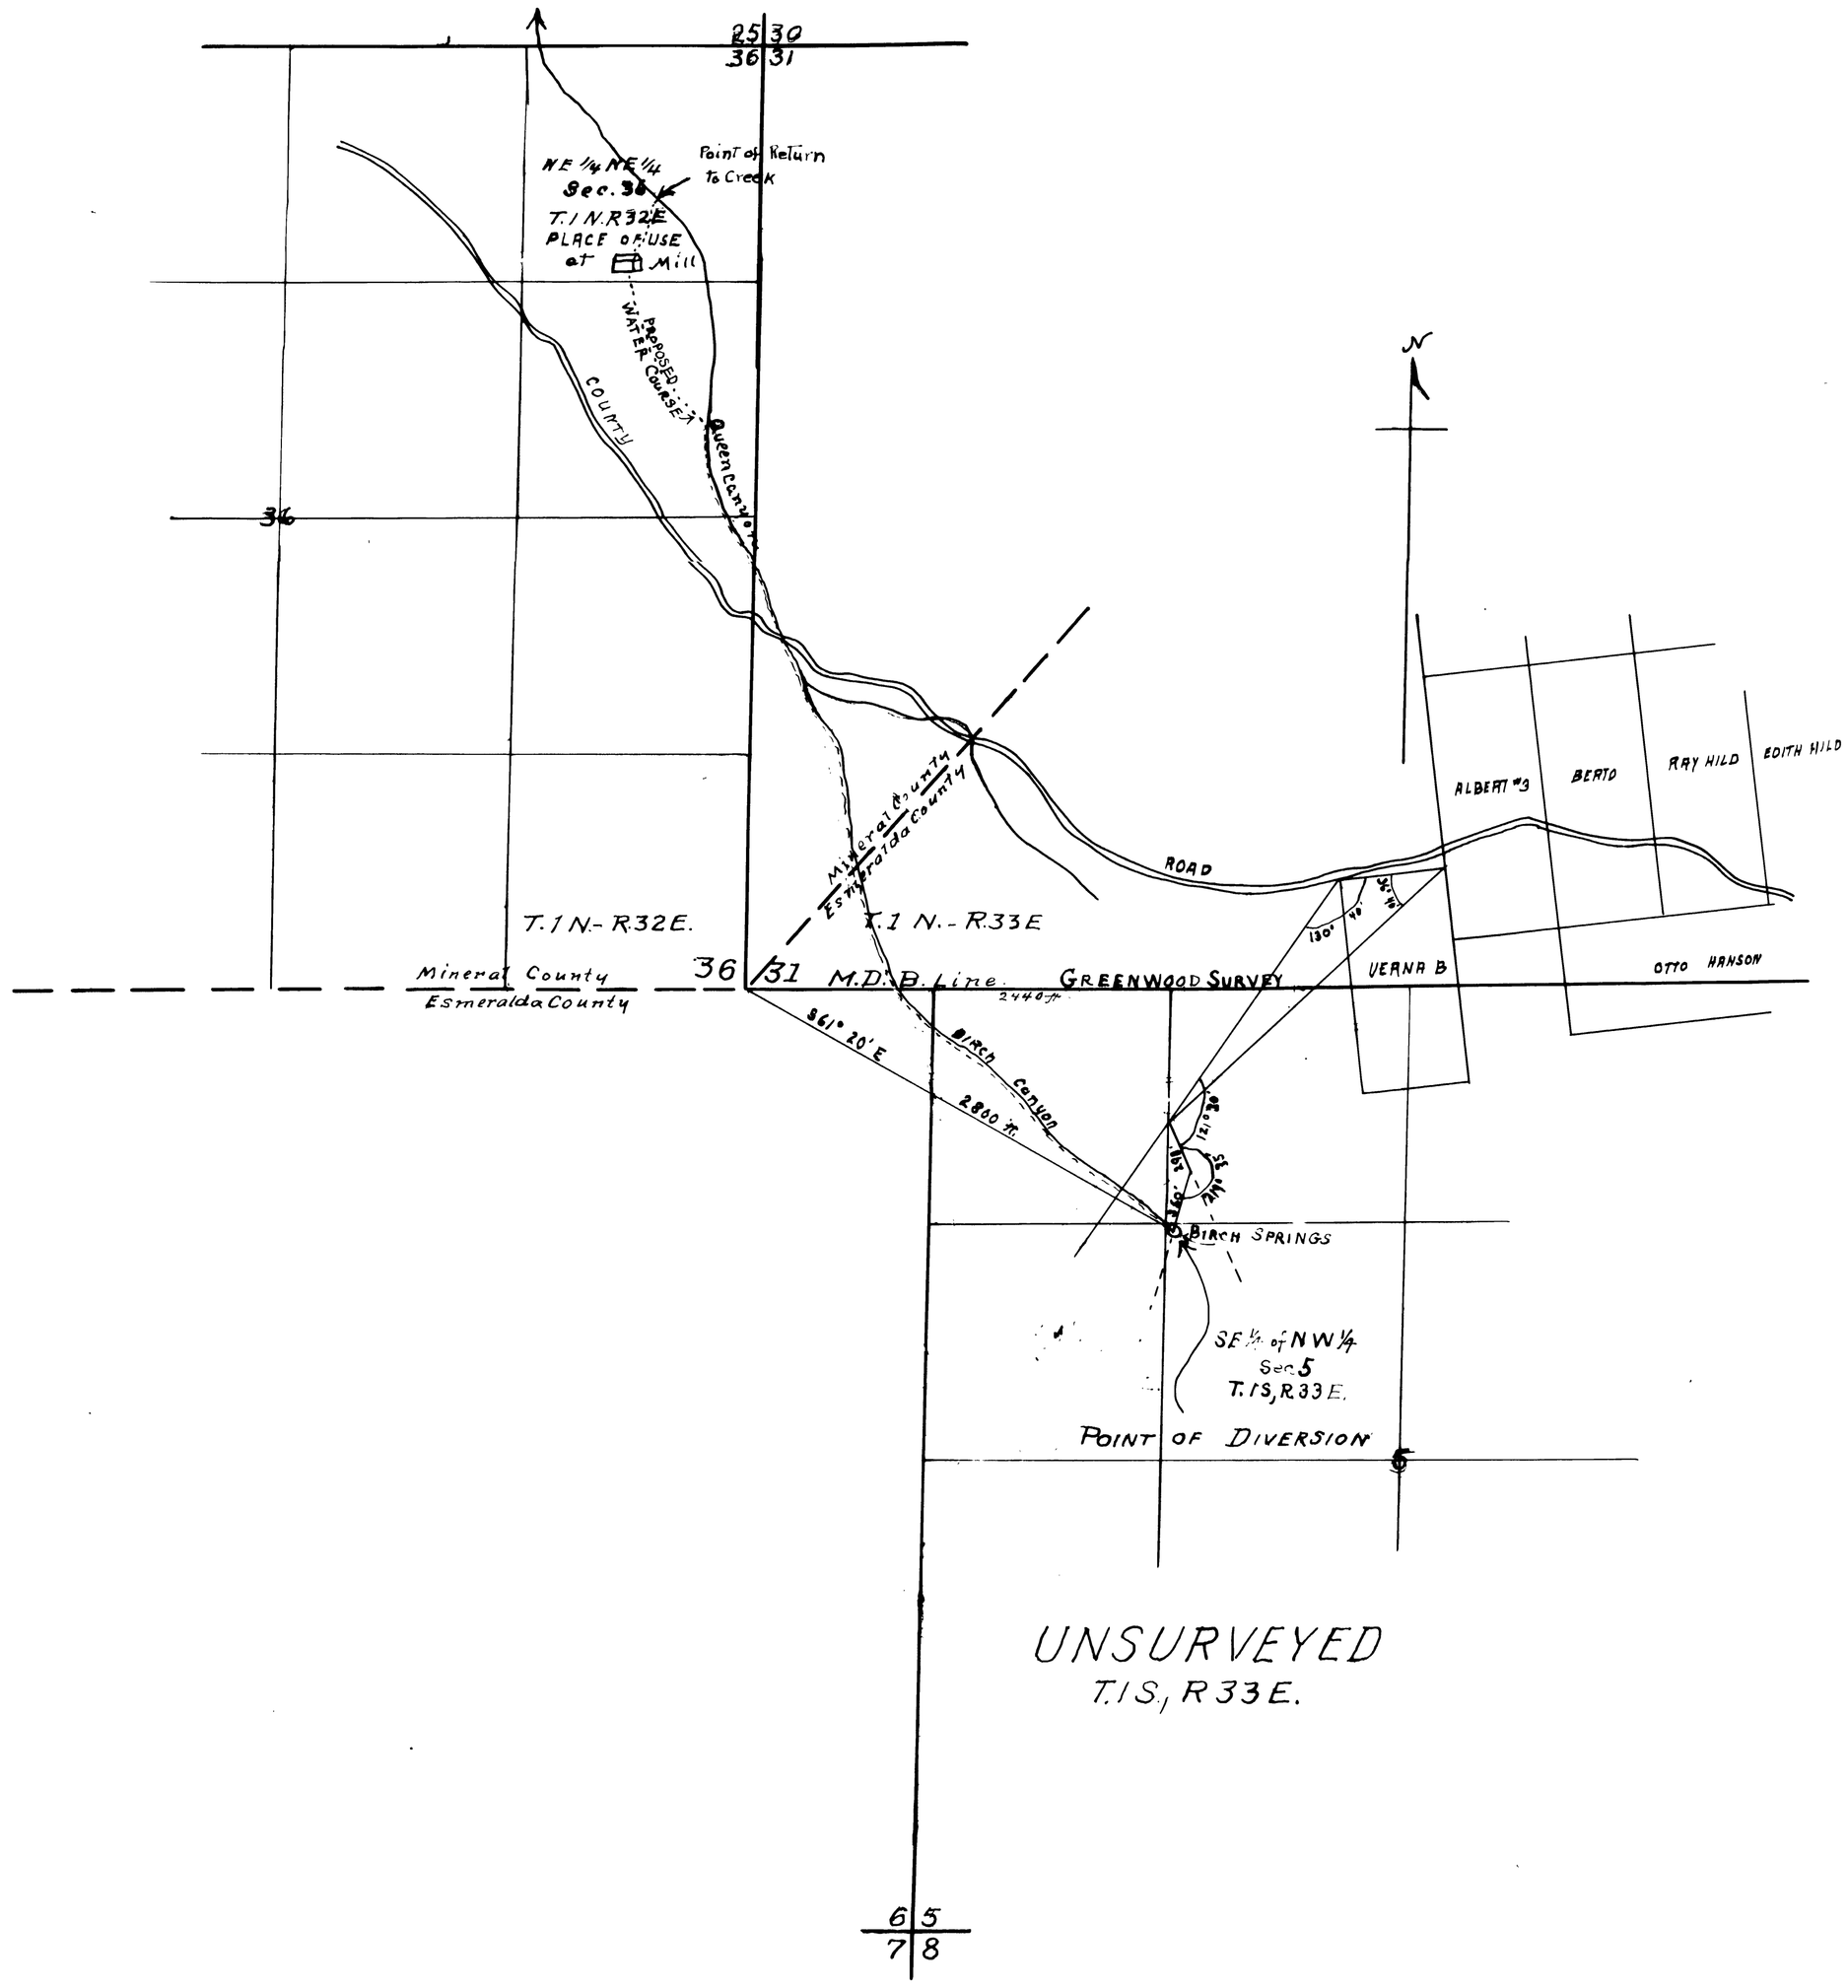

MAP

To Accompany Application to Appropriate Water for Milling and Domestic Purposes.

STATE OF NEVADA,
County of Esmeralda } S.S.

I, Joseph Markert, being first duly sworn, depose and say that this map, consisting of one sheet, has been correctly drawn to the designated scale from field notes of a survey made by me on the 24th day of June, 1937; that it truly and correctly represents the location and extent of the proposed works used to divert water from a spring in Birch Canyon, in Esmeralda County, by Ora Tahoma Mining Co., for milling and domestic purposes. That the proposed point of diversion and return, the location of the Mill, the approximate size and capacity of the diverting channel and conduit and the location and names of all other works or streams which are crossed by or connected with said works, are fully and correctly designated hereon.

Joseph Markert
State Water Right Surveyor.

Subscribed and sworn to before me this 9th day of July 1937

Fred R. Smith
Notary Public.
County of Sacramento
State of California

FILED
August 2, 1937
STATE ENGINEER'S OFFICE

BIRCH SPRINGS

Application Map

of Ora Tahoma Mining Company,
For Milling and Domestic Purposes.
Surveyed June 24th 1937. by Joseph Markert,
State Water Right Surveyor.

Scale: 1 inch = 600 ft

10093