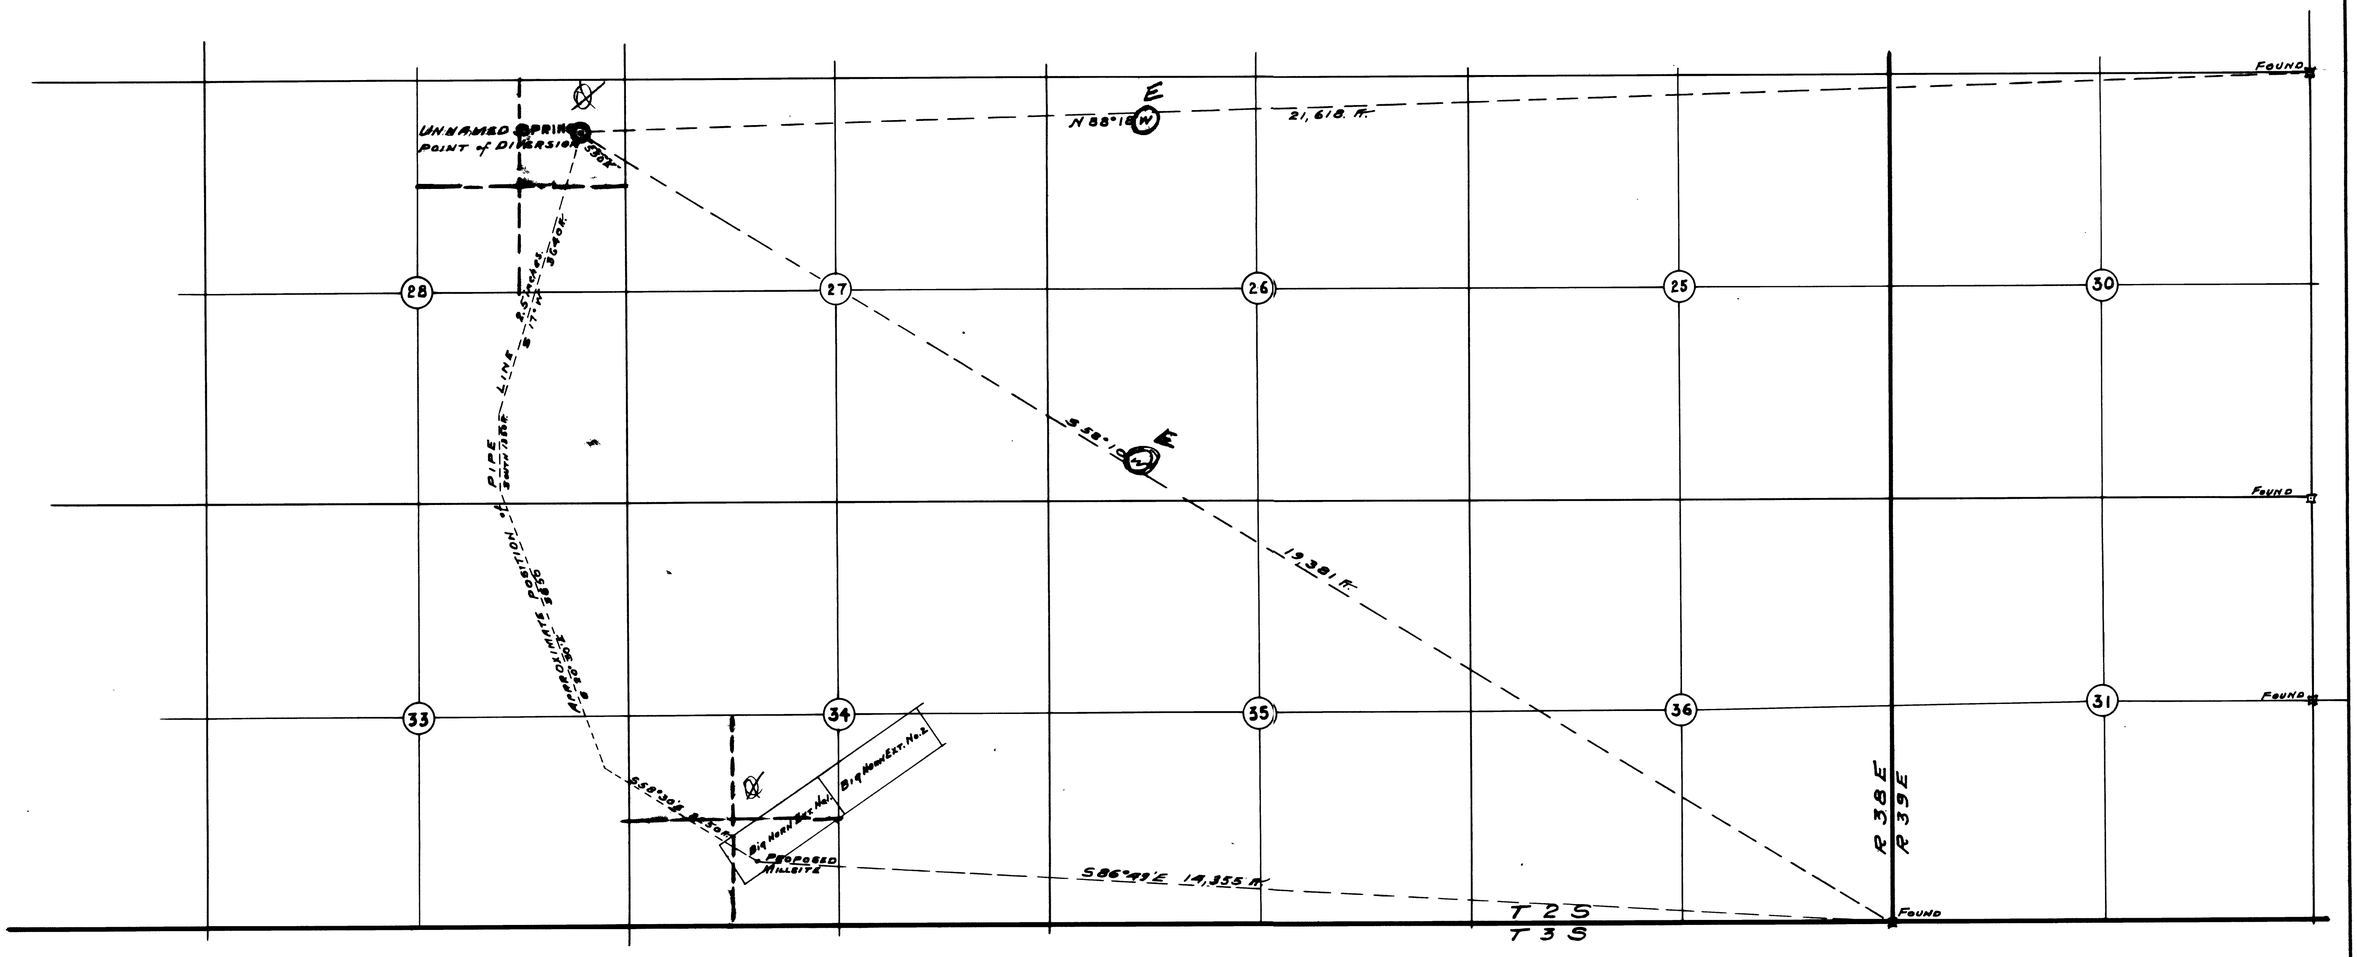

State of Nevada
County of Esmeralda } S.S.

I, C.A. Liddell, being first duly sworn, depose and say that this map consisting of one sheet, has been correctly drawn to the designated scale from field notes of a survey made by me between the days of April 1, 1937 and May 10, 1937; that it truly and correctly represents the location and extent of the proposed proposed works used to divert water from an unnamed spring in Esmeralda County, by Fred Vollmar, for mining, milling and domestic purposes. That the proposed point of diversion and return, the location of the mine, the approximate size and the capacity of the diversion pipe, and the location of all other works or streams which are crossed by or connected with said works, are fully and correctly designated thereon.

C. A. Liddell
State Water Right Surveyor.

Subscribed and sworn to before me this 27 day of May, 1937.

Gladys K. Mohr
Notary Public in and for Esmeralda County, Nevada.
My Commission Expires: July 31, 1939

Amended not in J. 22, 1937

FILED
June 10, 1937
STATE ENGINEER'S OFFICE

MAP
TO
ACCOMPANY APPLICATION
OF
FRED VOLLMAR
ON AN
UNNAMED SPRING

Scale 1 IN. = 1000 ft.