STATE OF NEVADA,
COUNTY OF CLARK } ss

I, EARL W. BANISTER, being first duly sworn, depose and say that this map consisting of 1 sheet, has been correctly drawn to the designated scale from field notes of a survey made by me, between the 8th day of August and the 11th day of August 1937, that it truly and correctly represents the proposed location and the extent of the works used to divert water from Blue Point Spring, in Clark county, by the United States of America, Department of the Interior, National Park Service for irrigation, recreational and domestic purposes. That the proposed point of diversion, the approximate location and size of the diverting channel, all reservoirs or basins, the location and names of all other works which will cross or connect with the proposed works, and the boundaries of all lands, showing by 40 acre subdivisions the areas to be irrigated, are fully and correctly designated thereon.

Earl W. Banister
State Water Right Surveyor

Subscribed and sworn to before me this 4th day of Sept., 1937.

J. H. Delman
Notary Public in and for Clark County, Nevada.

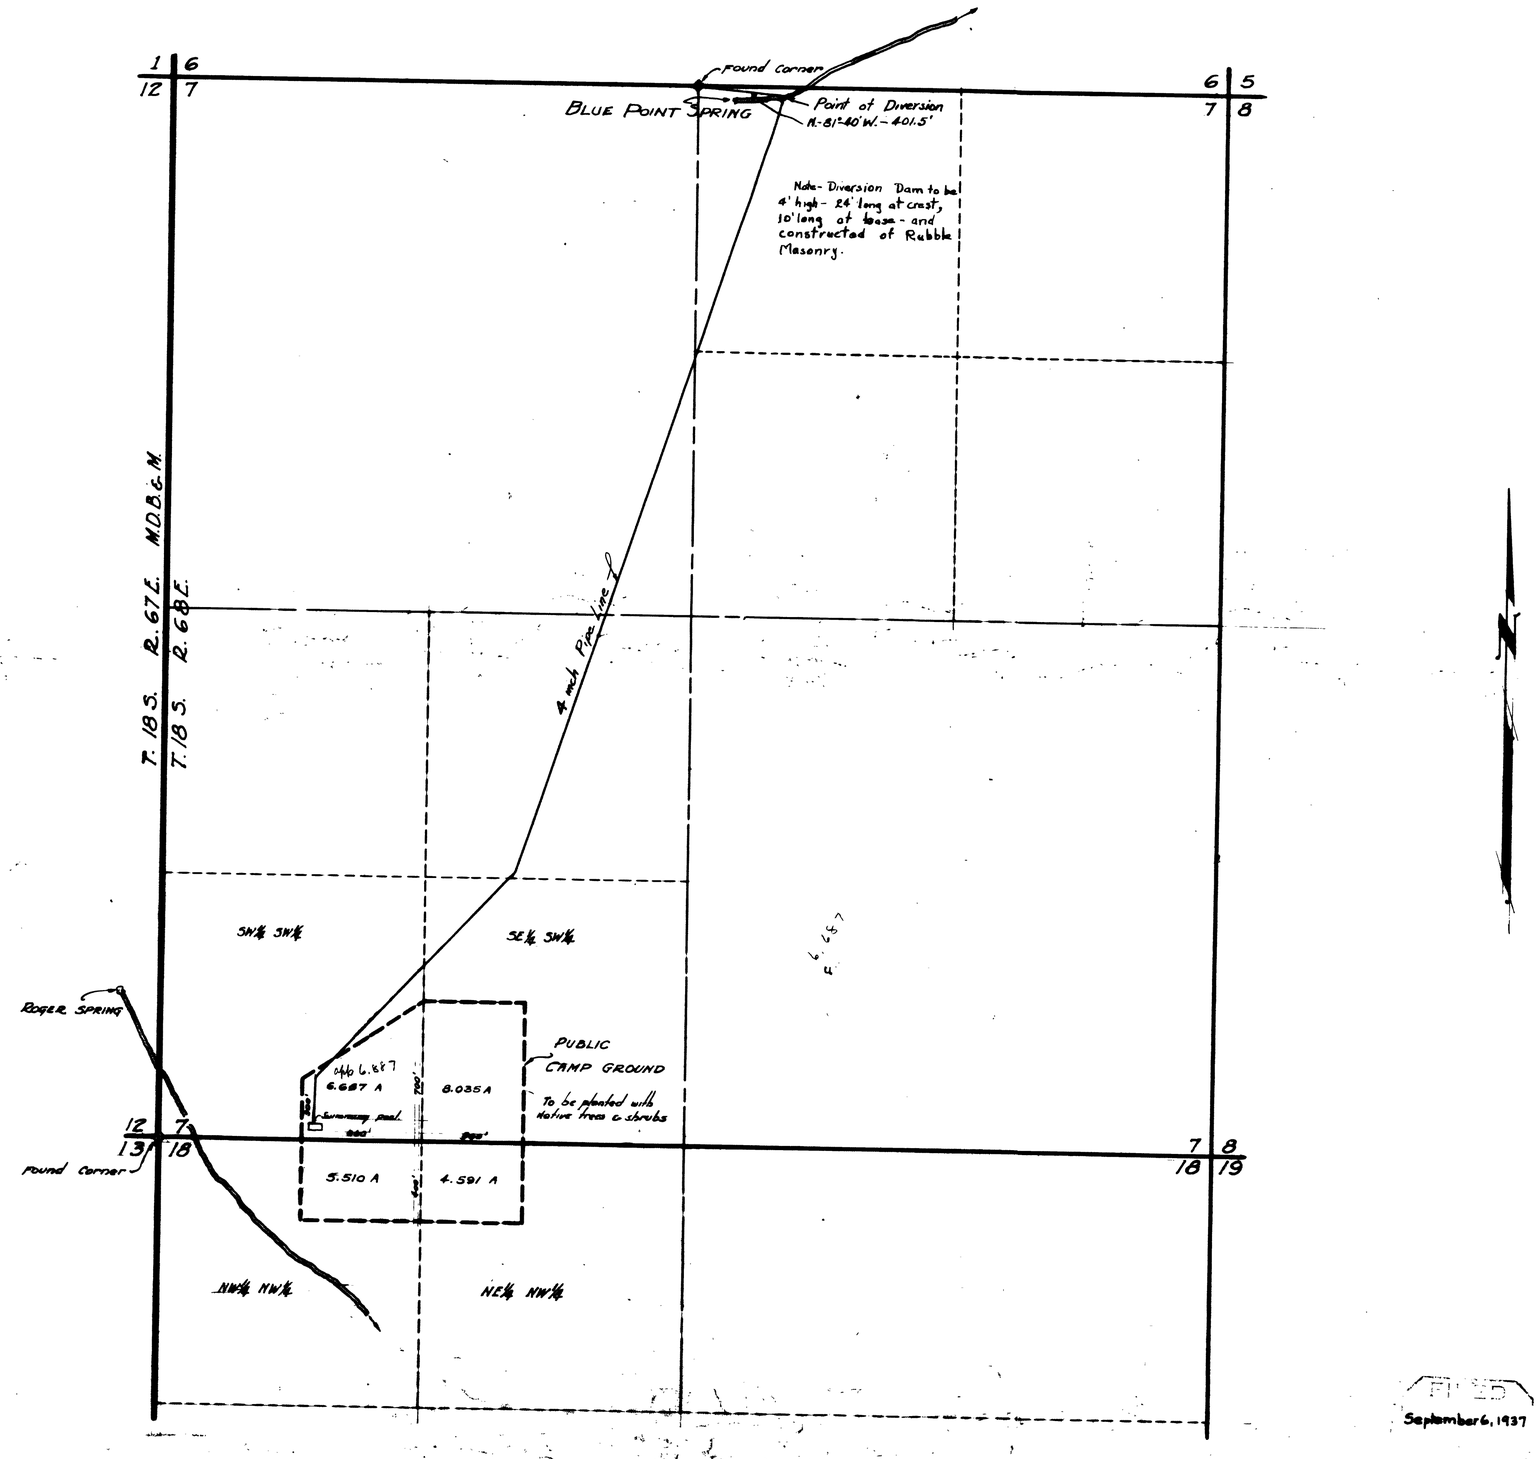

N

FILED
September 6, 1937

GRAPHIC SCALE 1" = 400'

MAP
TO ACCOMPANY [redacted]
FOR IRRIGATION, RECREATIONAL AND DOM[redacted]
USE BY
THE UNITED STATES OF [redacted]
DEPARTMENT OF THE [redacted]
NATIONAL PARK SERVICE
FROM
BLUE POINT [redacted]

10098