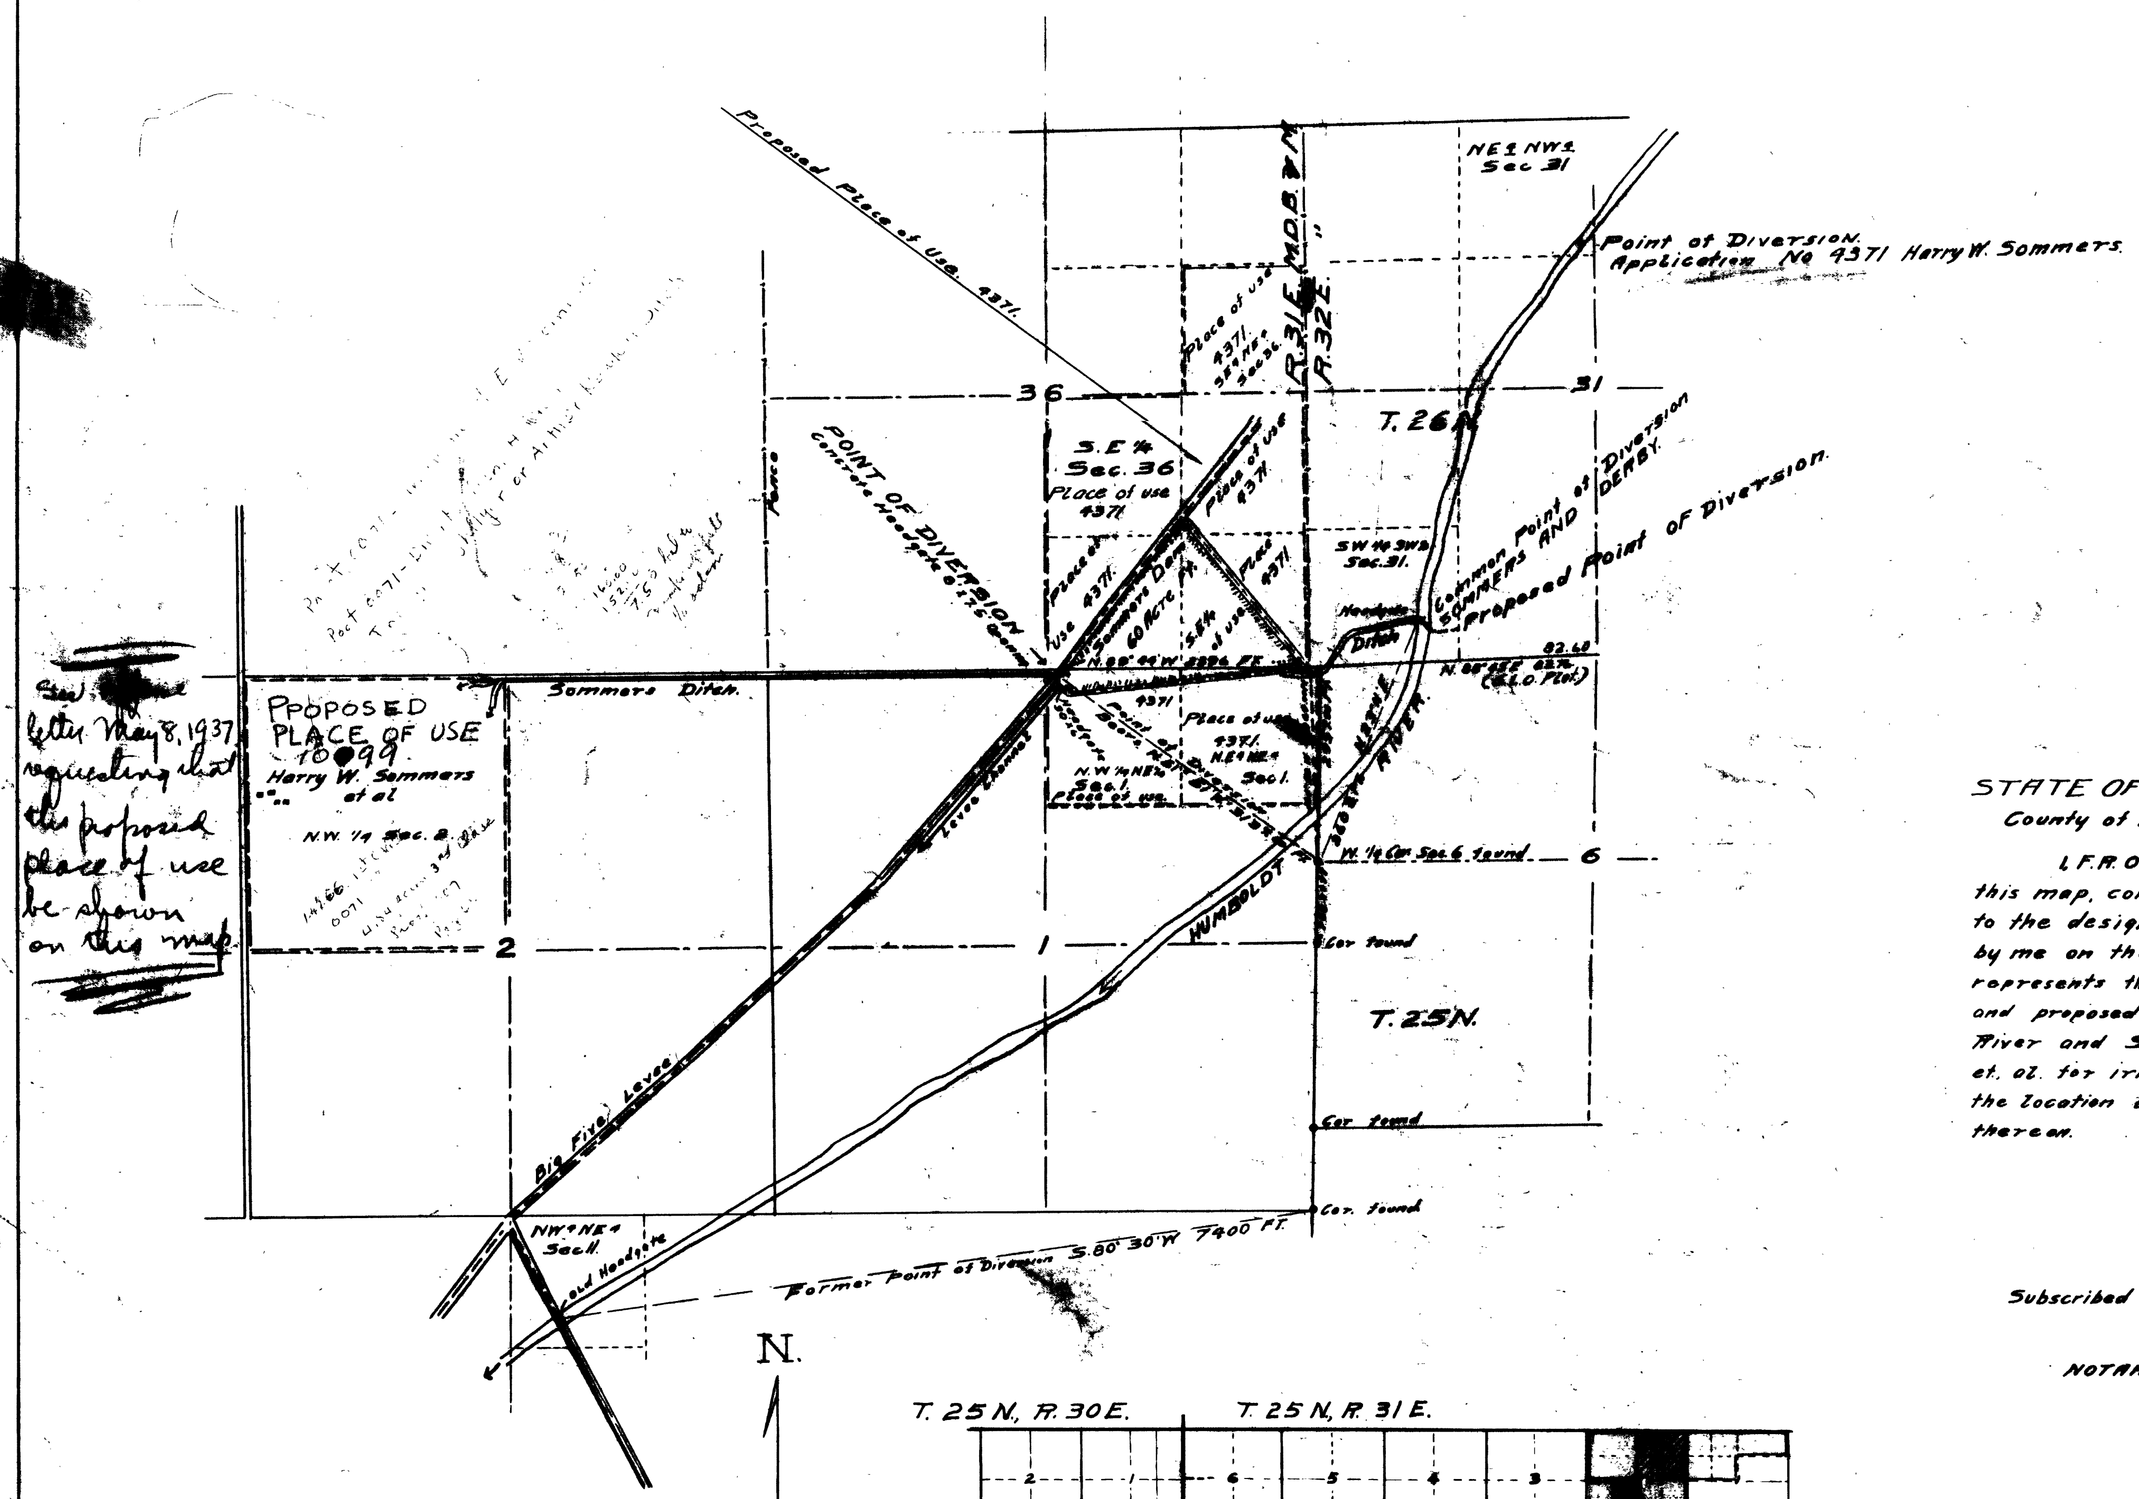

Sent letter May 8, 1937 requesting that the proposed place of use be shown on this map.

N.

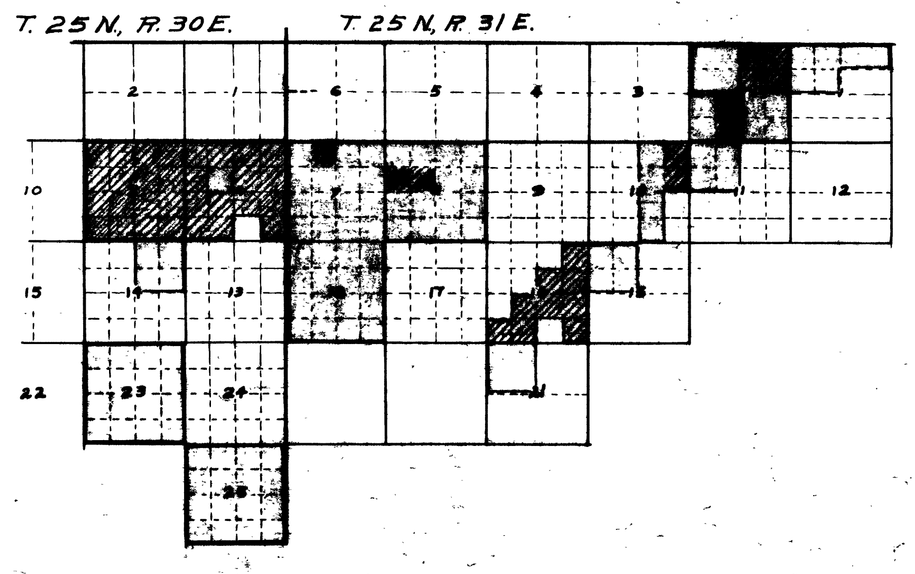

LEGEND: Lands owned by Harry W. Sommers et al with a decreed water right from Humboldt River, ~~under~~ proof 0080 from which lands it is proposed to transfer 60 acre feet of water.

STATE OF NEVADA } S.S.
County of Humboldt

I, F. R. O'Leary, being first duly sworn, depose and say that this map, consisting of one sheet, has been correctly drawn to the designated scale from field notes of a survey made by me on the 12th day of Jan., 1937; that it truly and correctly represents the location and extent of the new point of diversion and proposed works used to divert water from the Humboldt River and Sommers Dam in Pershing County by Harry W. Sommers et. al. for irrigation purposes. That the proposed point of diversion, the location and size of headgates are fully and correctly designated thereon.

F. R. O'Leary
STATE WATER RIGHT SURVEYOR.

Subscribed and sworn to before me this 29th day of Jan., 1937.

[illegible]
NOTARY PUBLIC IN AND FOR HUMBOLDT COUNTY, NEVADA.

Returned for Correction May 20, 1937

0 500 1000 2000 3000 4000 5000

FILED
May 19, 1937

MAP TO ACCOMPANY
APPLICATION
TO CHANGE POINT OF DIVERSION
[redacted]
FOR
IRRIGATION
BY
HARRY W. SOMMERS ET AL