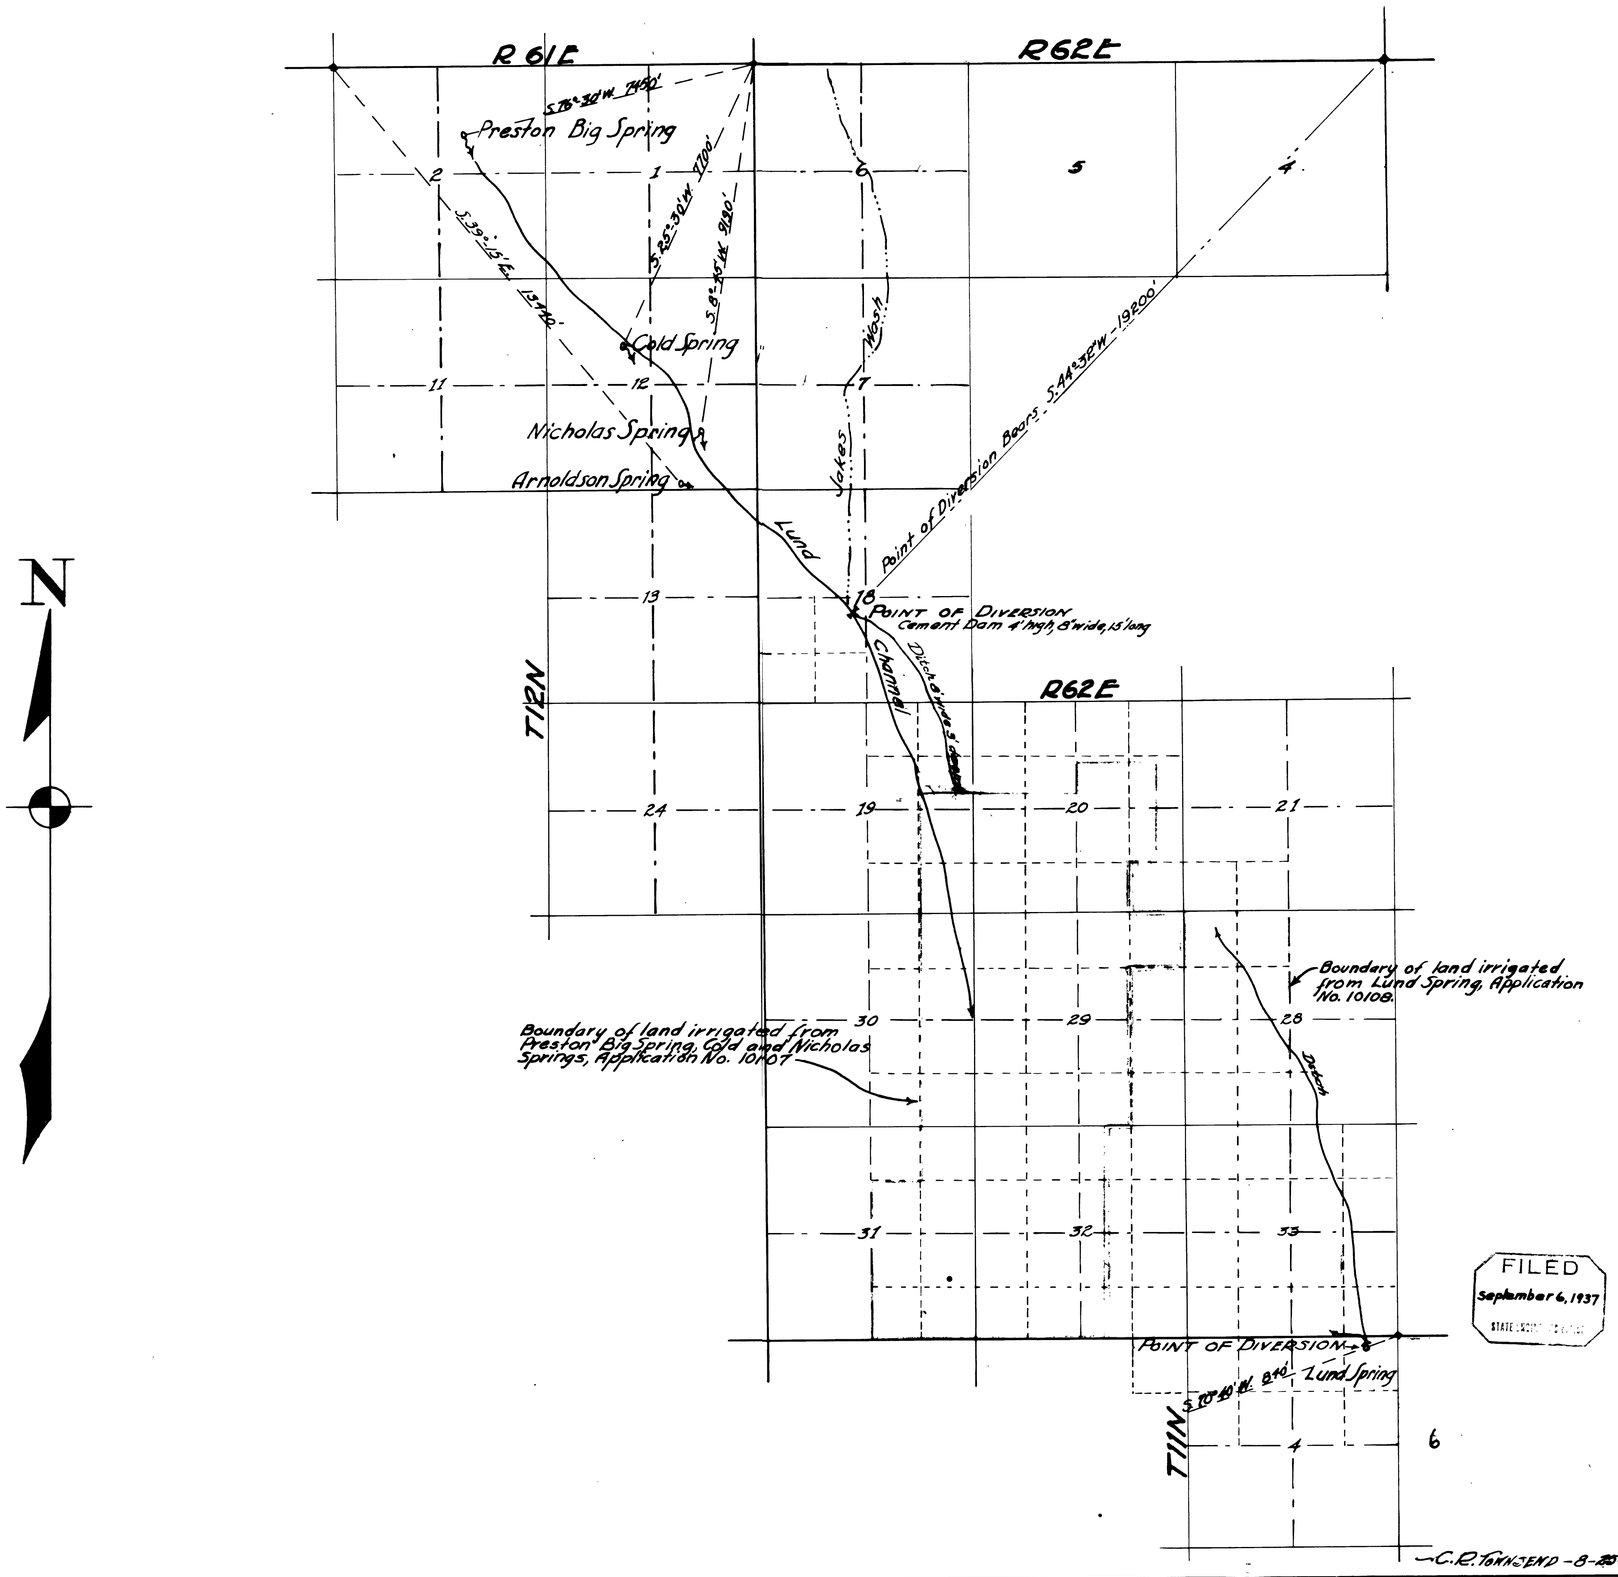

STATE OF NEVADA
COUNTY OF WHITE PINE } S.S.

I, C.R. Townsend, being first duly sworn, depose and say that this map consisting of one sheet has been correctly drawn to the designated scale from field notes of a survey made by me between the 15th and 25th days of August 1937, that it truly and correctly represents the location and extent of the works used to direct water from Lund Spring, Preston Big Spring, Cold and Nicholas Springs, in White Pine County, by the Lund Irrigation Co., Inc., for irrigation purposes. That all other works or streams which are crossed by or connected with said works, and the boundaries of lands to be irrigated are correctly shown and designated thereon.

C.R. Townsend
STATE WATER RIGHT SURVEYOR

Subscribed and sworn to before me this 4th day of September, 1937

Irene B. Bart
NOTARY PUBLIC IN AND FOR WHITE PINE COUNTY, NEVADA

FILED
September 6, 1937
STATE ENGINEER

10107 - 10108

Scale:- 1 IN = 2000 Ft.

MAP TO ACCOMPANY
APPLICATIONS
TO APPROPRIATE WATER
FOR
IRRIGATION
BY
LUND IRRIGATION CO. INC.
FROM
SOURCES SHOWN

Place in → 10107 - 10108