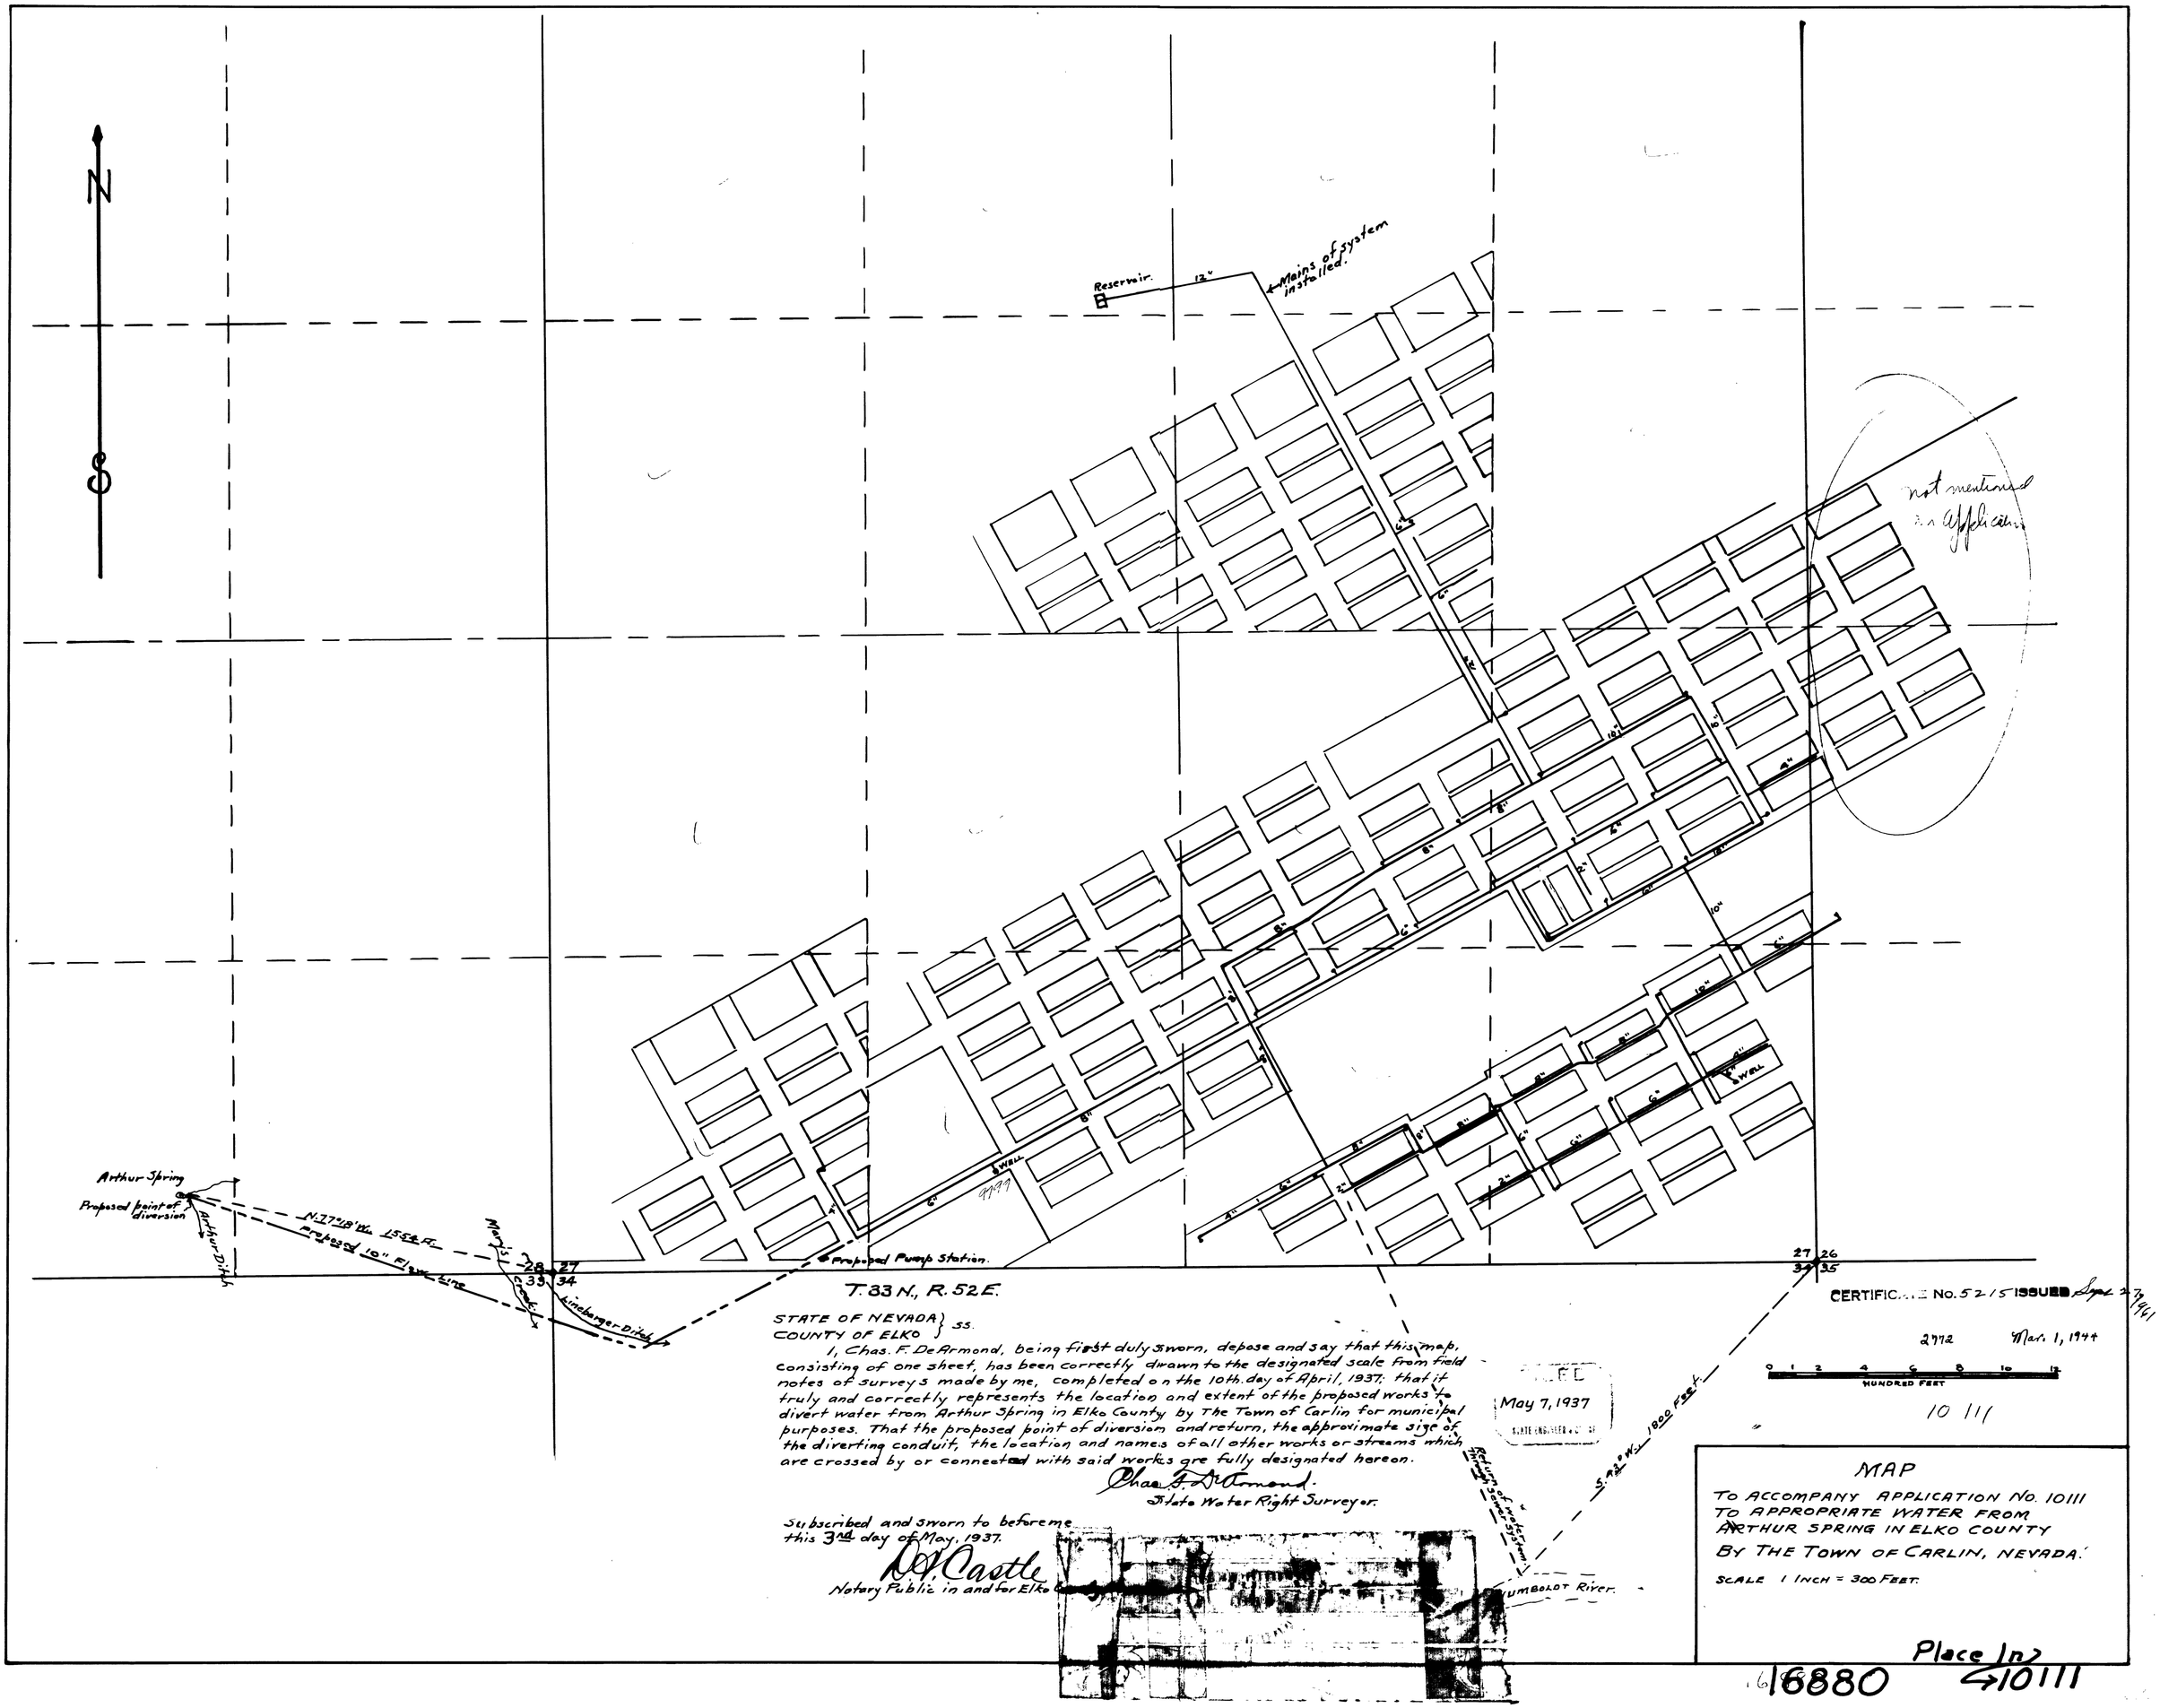

STATE OF NEVADA } ss.
COUNTY OF ELKO

I, Chas. F. De Armond, being first duly sworn, depose and say that this map, consisting of one sheet, has been correctly drawn to the designated scale from field notes of surveys made by me, completed on the 10th. day of April, 1937. that it truly and correctly represents the location and extent of the proposed works to divert water from Arthur Spring in Elko County by The Town of Carlin for municipal purposes. That the proposed point of diversion and return, the approximate size of the diverting conduit, the location and names of all other works or streams which are crossed by or connected with said works are fully designated hereon.

Chas. F. DeArmond.
State Water Right Surveyor.

Subscribed and sworn to before me this 3rd day of May, 1937.

D. Castle
Notary Public in and for Elko County

FILED
May 7, 1937
STATE ENGINEER