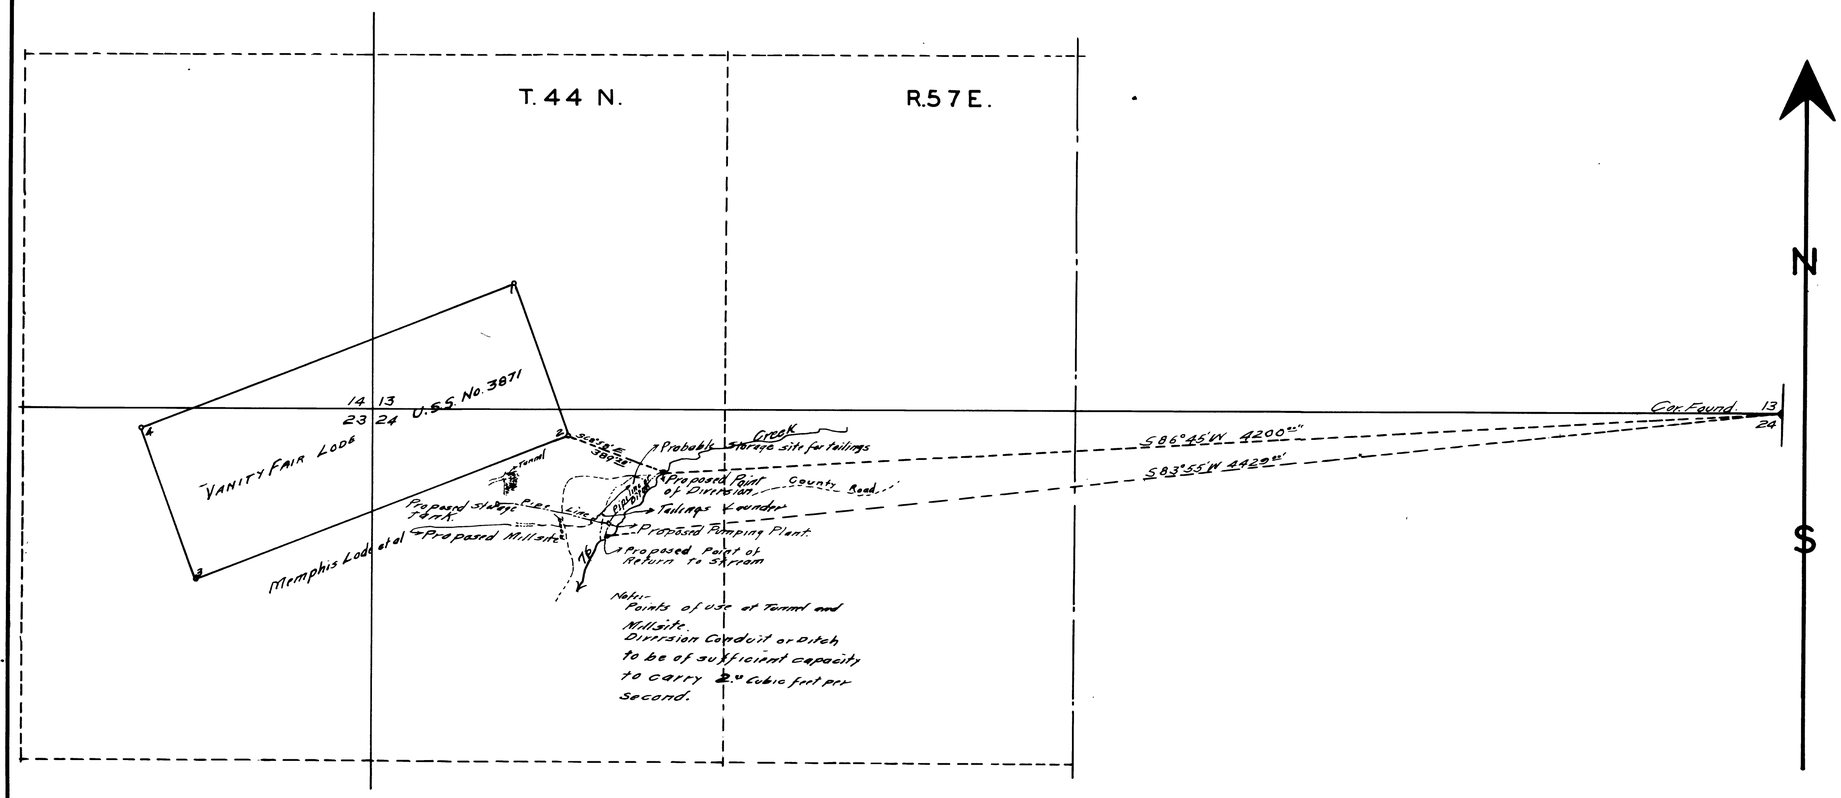

STATE OF NEVADA }
COUNTY OF ELKO } SS

I, W. H. Settelmeyer being first duly sworn, depose and say that this map, has been correctly drawn to the designated scale from field notes of a survey made by me on the 29th day of May 1937; that it truly and correctly represents the location and extent of the proposed works to divert water from 76 Creek, in Elko County, by J.F. Duthie, for mining and milling purposes. That the proposed point of diversion and return, the location of the mine and proposed location of the mill, approximate size and capacity of the diverting conduit and the location and names of all other works or streams which are crossed by or connected with said works, are fully and correctly designated hereon.

W. H. Settelmeyer
State Water Right Surveyor.

Subscribed and sworn to before me this 2nd day of June 1937.

D. A. Castle
Notary Public in and for Elko County, Nevada

Scale 1" = 300'

FILED
June 3, 1937
STATE ENGINEER'S OFFICE

MAP

TO ACCOMPANY APPLICATION TO APPROPRIATE WATER FOR MILLING AND MINING BY J.F. DUTHIE FROM 76 CREEK

10114