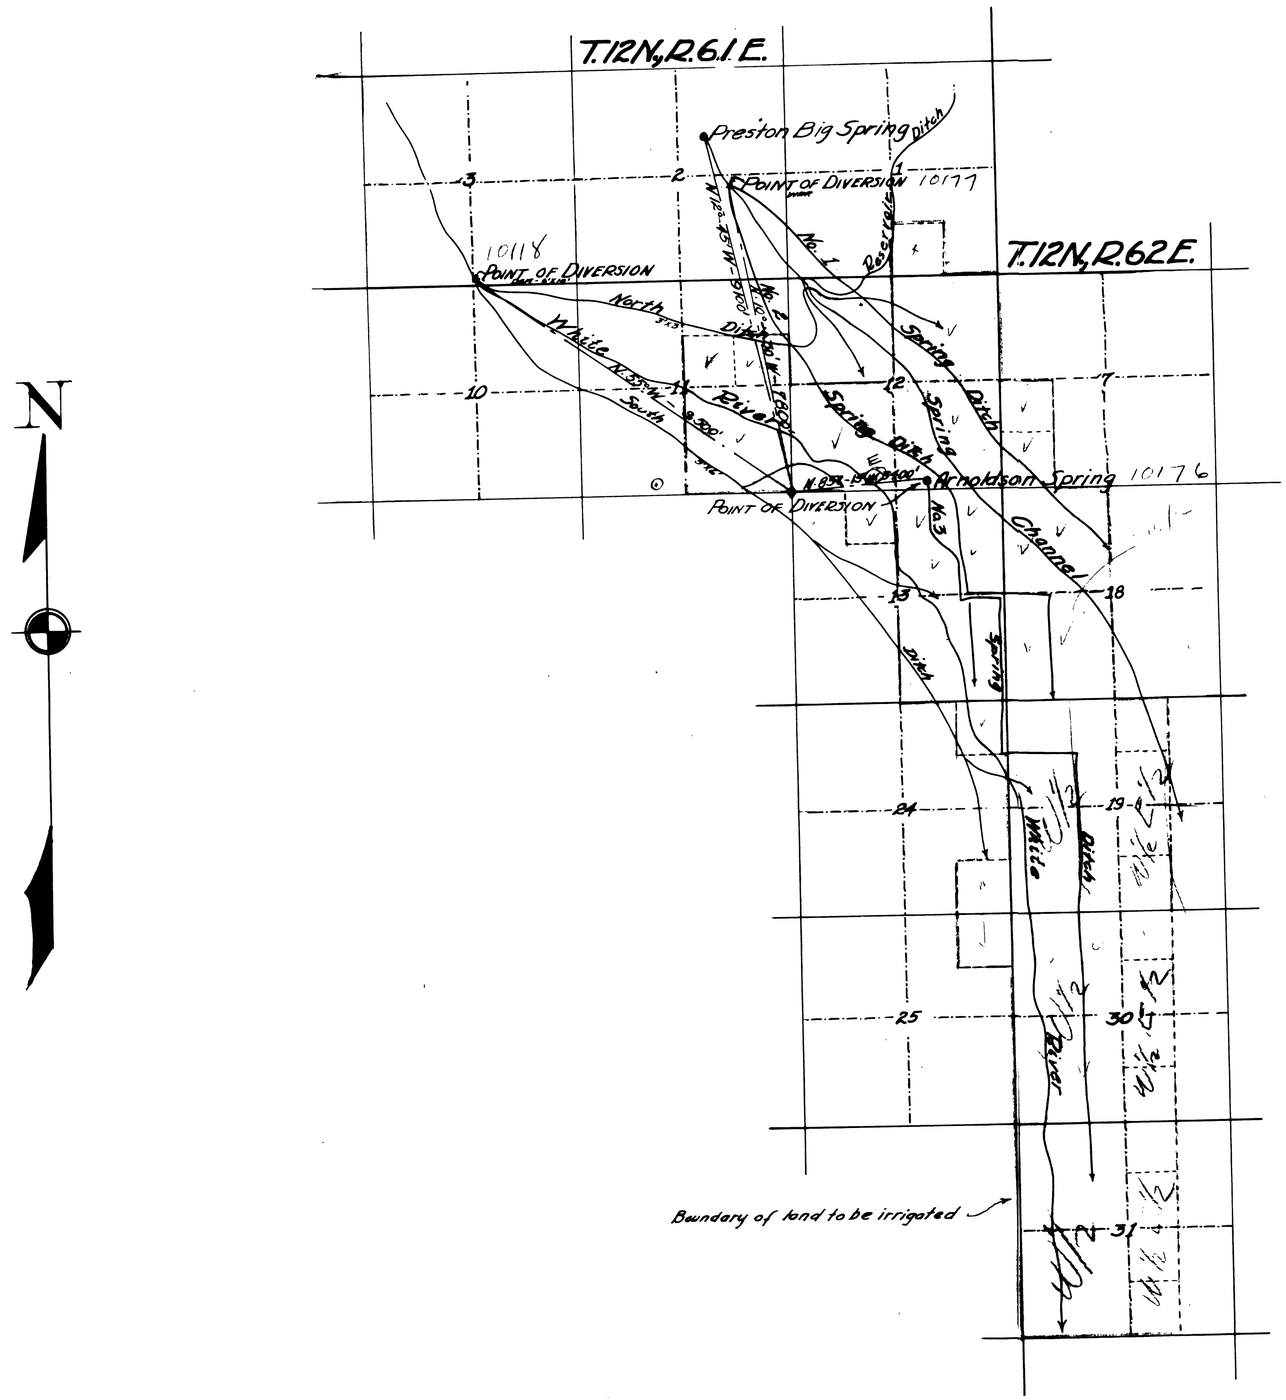

STATE OF NEVADA
COUNTY OF WHITE PINE } S.S.

I, C. R. Townsend, being first duly sworn, depose and say that this map, consisting of one sheet, has been correctly drawn to the designated scale from field notes of a survey made by me between the 1st and 15th days of September 1937, that it truly represents the proposed location and extent of the works used to divert water from Arnoldson Spring, Preston Big Spring and White River in White Pine County by the Preston Irrigation Co., Inc., for irrigation purposes. That the proposed points of diversion, the approximate location and size of diverting channels, all reservoirs and basins, the location and names of all other works which will cross or connect with the proposed works and the boundaries of all lands shown by 40 acre sub-divisions, the areas proposed to be irrigated are fully and correctly designated thereon.

C. R. Townsend
STATE WATER RIGHT SURVEYOR

Subscribed and sworn to before me this 24th day of September, 1937.

Howard B. Bell
NOTARY PUBLIC IN AND FOR WHITE PINE COUNTY, NEVADA.

SCALE: 1 IN. = 2000 FT.

October 15, 1937

10118
10176
10177

MAP TO ACCOMPANY
APPLICATIONS
TO APPROPRIATE WATER
FOR
IRRIGATION
BY
PRESTON IRRIGATION CO.
UNDER NO'S.
~~10109, 10110~~ 10118

Place in 10118-10176-10177