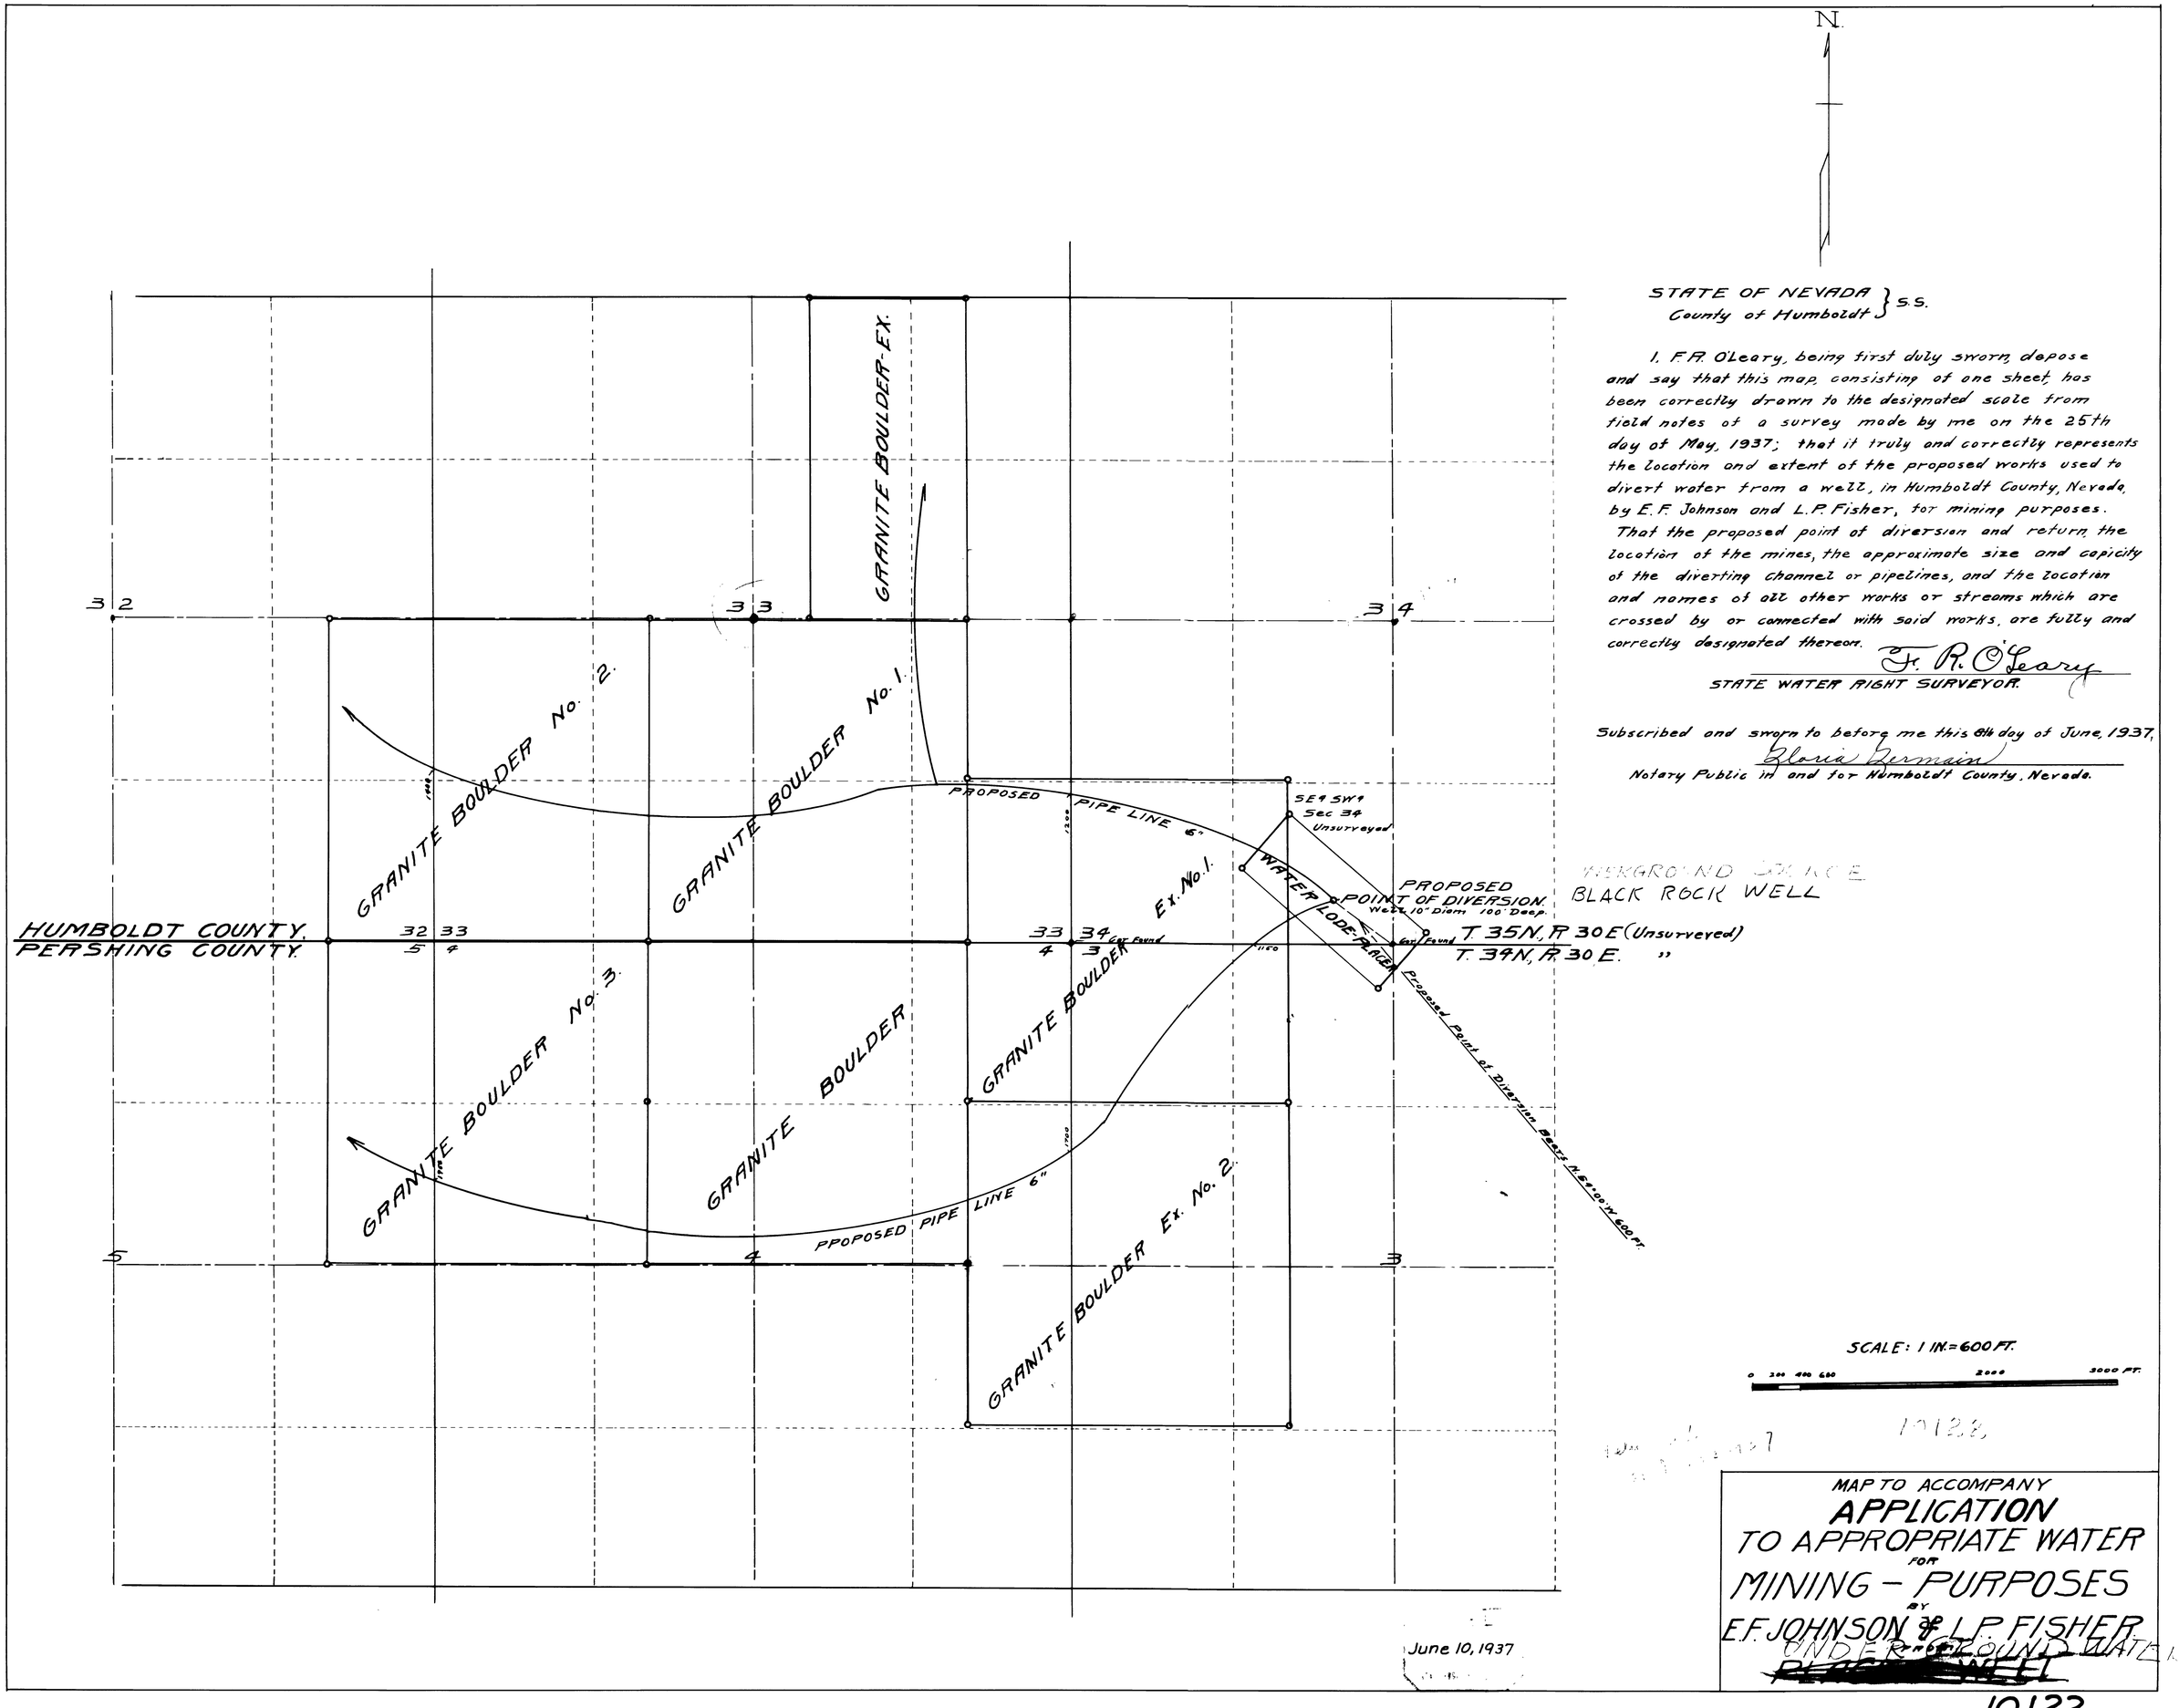

STATE OF NEVADA } S.S.
County of Humboldt

I, F.R. O'Leary, being first duly sworn, depose and say that this map, consisting of one sheet, has been correctly drawn to the designated scale from field notes of a survey made by me on the 25th day of May, 1937; that it truly and correctly represents the location and extent of the proposed works used to divert water from a well, in Humboldt County, Nevada, by E.F. Johnson and L.P. Fisher, for mining purposes. That the proposed point of diversion and return, the location of the mines, the approximate size and capicity of the diverting channel or pipelines, and the location and names of all other works or streams which are crossed by or connected with said works, are fully and correctly designated thereon.

F. R. O'Leary
STATE WATER RIGHT SURVEYOR.

Subscribed and sworn to before me this 8th day of June, 1937,
Gloria Germain
Notary Public in and for Humboldt County, Nevada.

WEKGROUND SOURCE
BLACK ROCK WELL

10122

MAP TO ACCOMPANY
APPLICATION
TO APPROPRIATE WATER
FOR
MINING - PURPOSES
BY
E.F. JOHNSON & L.P. FISHER
UNDER GROUND WATER
~~PLACER WELL~~

10122