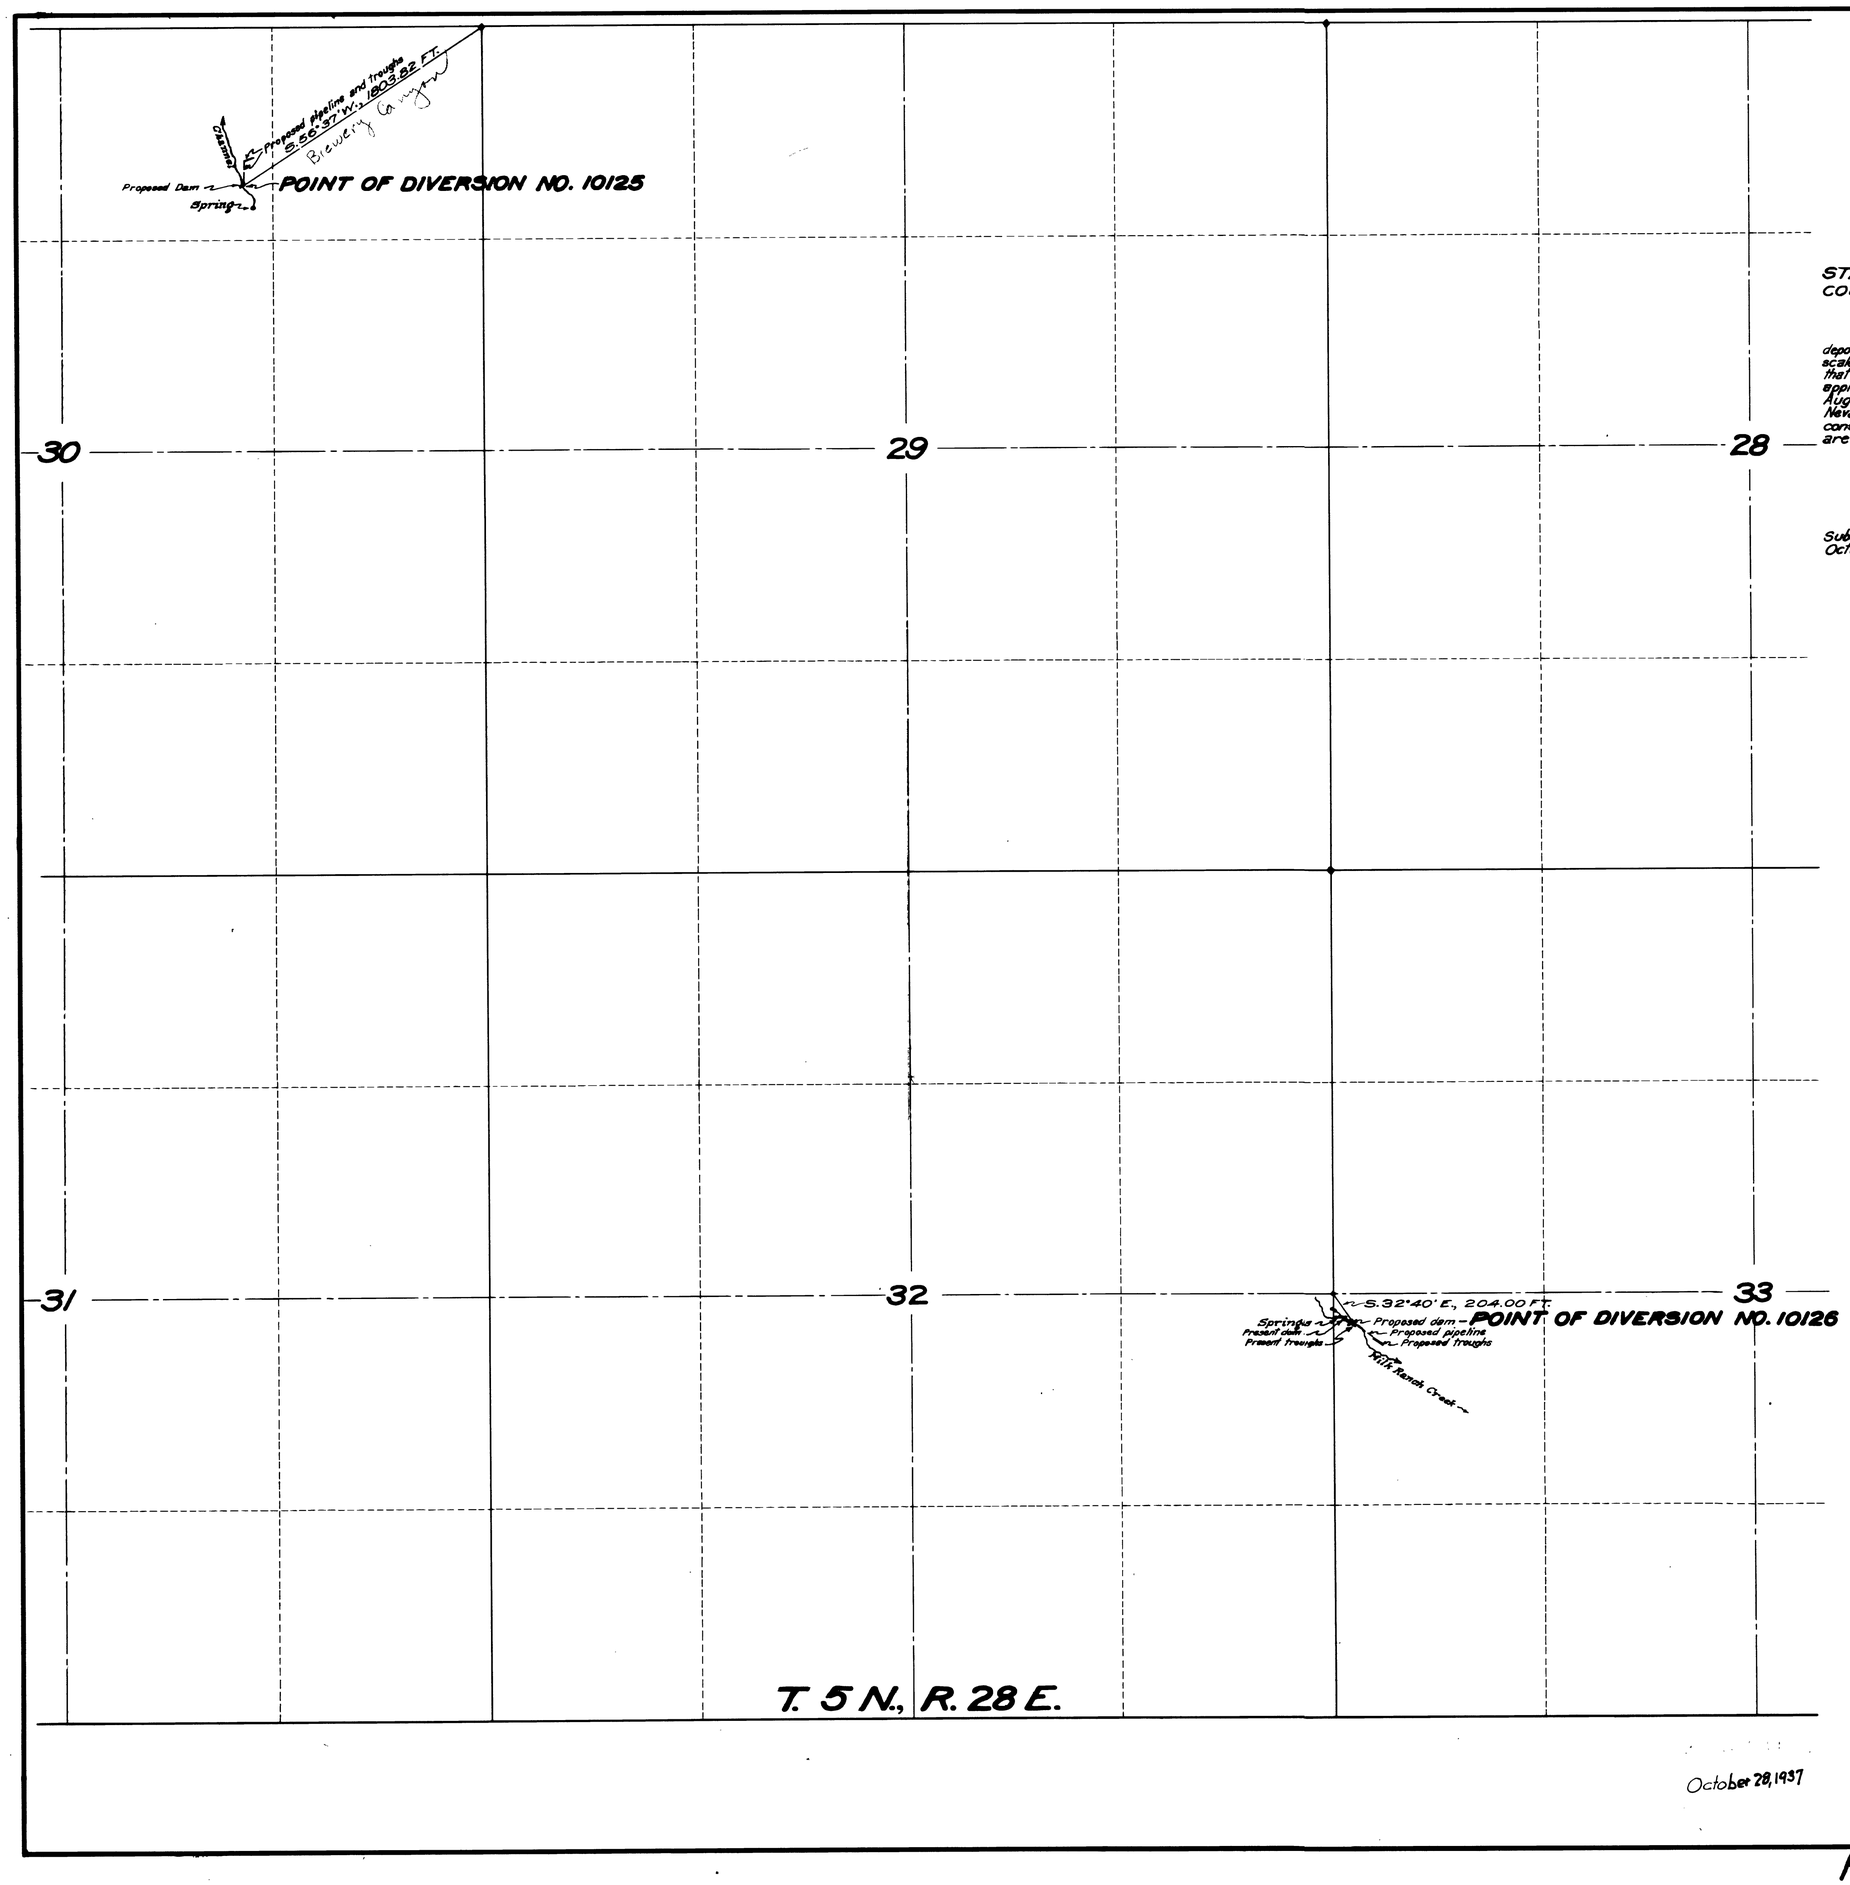

STATE OF NEVADA }
COUNTY OF ORMSBY } ss.

I, Harvey M. Payne, being first duly sworn, depose and say that this map has been correctly drawn to the designated scale from the field notes of a survey made by me on Oct. 20-21, 1937; that it truly and correctly shows the points of diversion under applications Nos. 10125 and 10126 in the name of B. F. Baker and August Galvin for Milk Ranch and other springs in Mineral County, Nevada, together with the works constructed and proposed to be constructed thereat; and that the points of diversion and works are correctly shown hereon.

Harvey M. Payne
WATER RIGHT ENGINEER.

Subscribed and sworn to before me this 23rd day of October, 1937.

H D Mills
Notary Public in and for Ormsby County, Nevada.

N

OFFICE OF STATE ENGINEER OCT 28 1937

10125
10126

SCALE: 1 IN. = 500 FT.

October 28, 1937

MAP
TO ACCOMPANY
APPLICATIONS NOS. 10125-6
FOR
STOCKWATERING
FROM
Brewery Canyon Creek
UNNAMED AND MILK RANCH SPRINGS
Creek
BY
BAKER AND GALVIN

SURVEYED AND MAPPED BY HARVEY M. PAYNE, WATER RIGHT ENGINEER.

Place in file No. 10125 10126