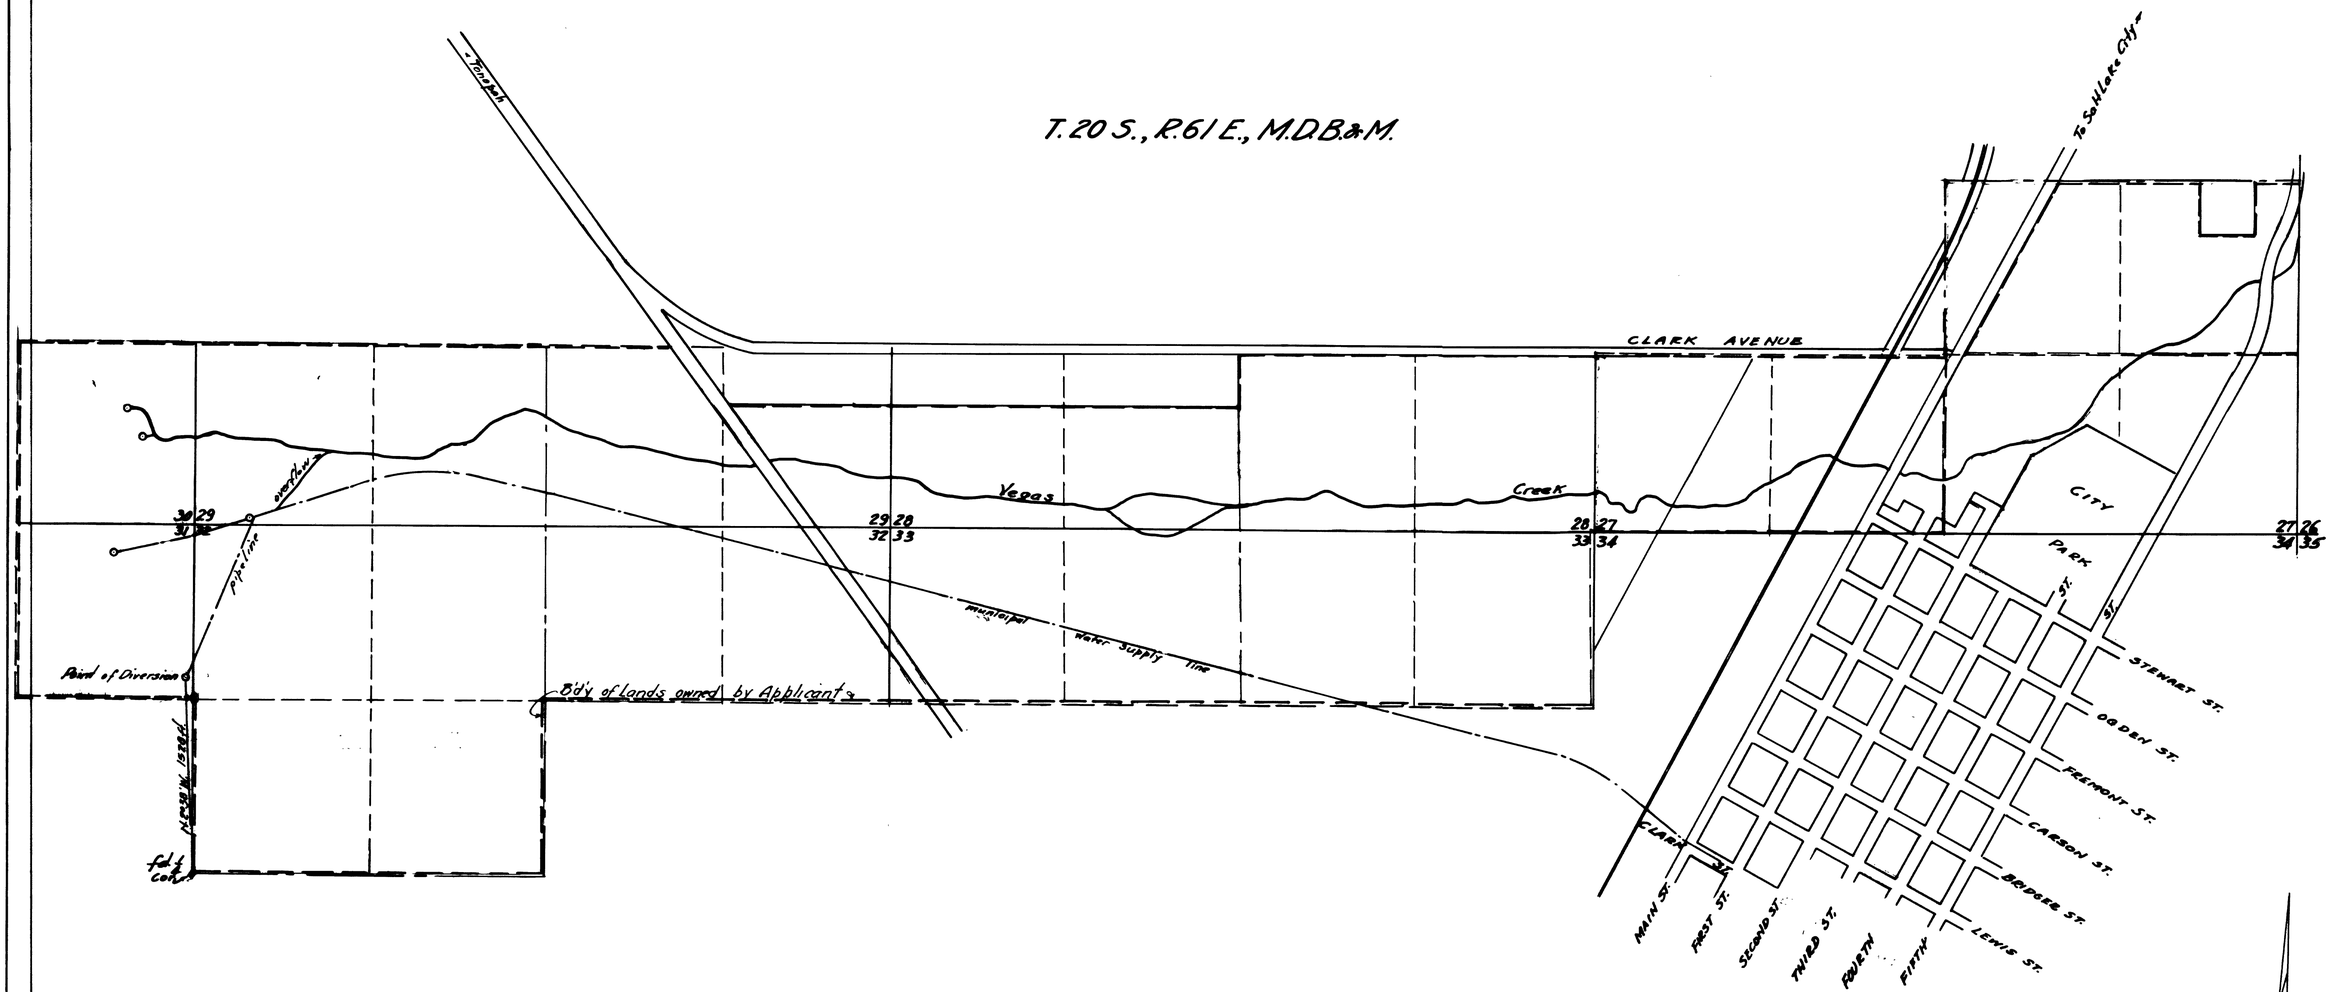

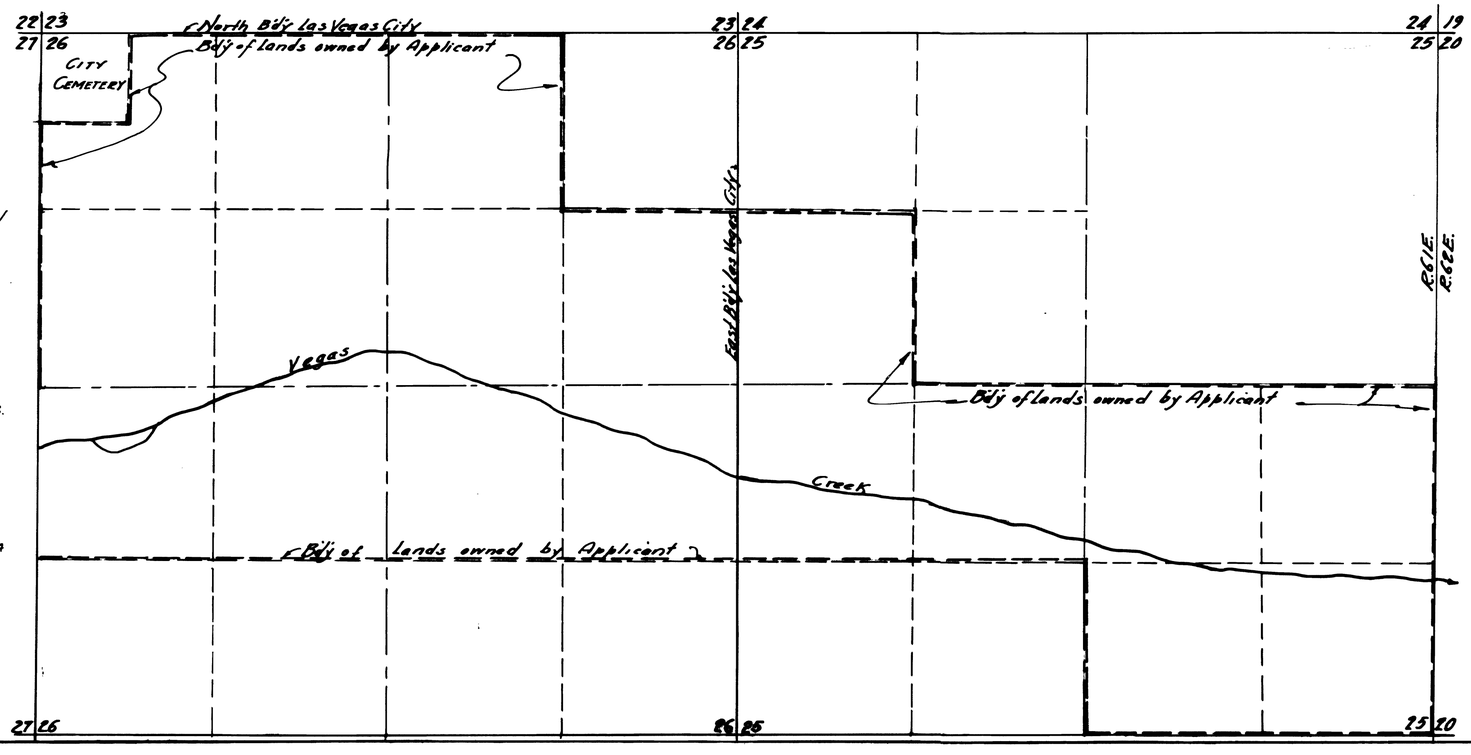

STATE OF NEVADA
County of Clark

I, C.D. Baker, being first duly sworn, depose and say that this map consisting of one sheet, has been correctly drawn to the designated scale from field notes of a survey made by me between the 25th & 30th days of June, 1937; that it truly and correctly represents the location and extent of the proposed works used to divert water from Las Vegas Valley artesian basin or subterranian channel in Clark County by Las Vegas Land and Water Company, for irrigation and domestic purposes. That the proposed point of diversion, the approximate location and size of diverting channel or other conduit, the place and manner of use, the location and name of all other works or streams which are crossed by or connected with the said works, are fully and correctly designated thereon.

C.D. Baker
STATE WATER RIGHT SURVEYOR.

Subscribed and sworn to before me this 31 day of August, 1937.

O.W. Yates
NOTARY PUBLIC IN AND FOR CLARK COUNTY, NEVADA

My commission expires Oct 7-1937

FILED
August 9. 1937
STATE ENGINEER'S OFFICE

SCALE: 1 IN. = 600 FT.

0 200 400 600 1200 1800 2400

MAP TO ACCOMPANY
APPLICATION No 10128
TO APPROPRIATE WATER
FOR IRRIGATION & DOMESTIC USE
BY
LAS VEGAS LAND & WATER CO.
FROM
LAS VEGAS ARTESIAN BASIN

10128