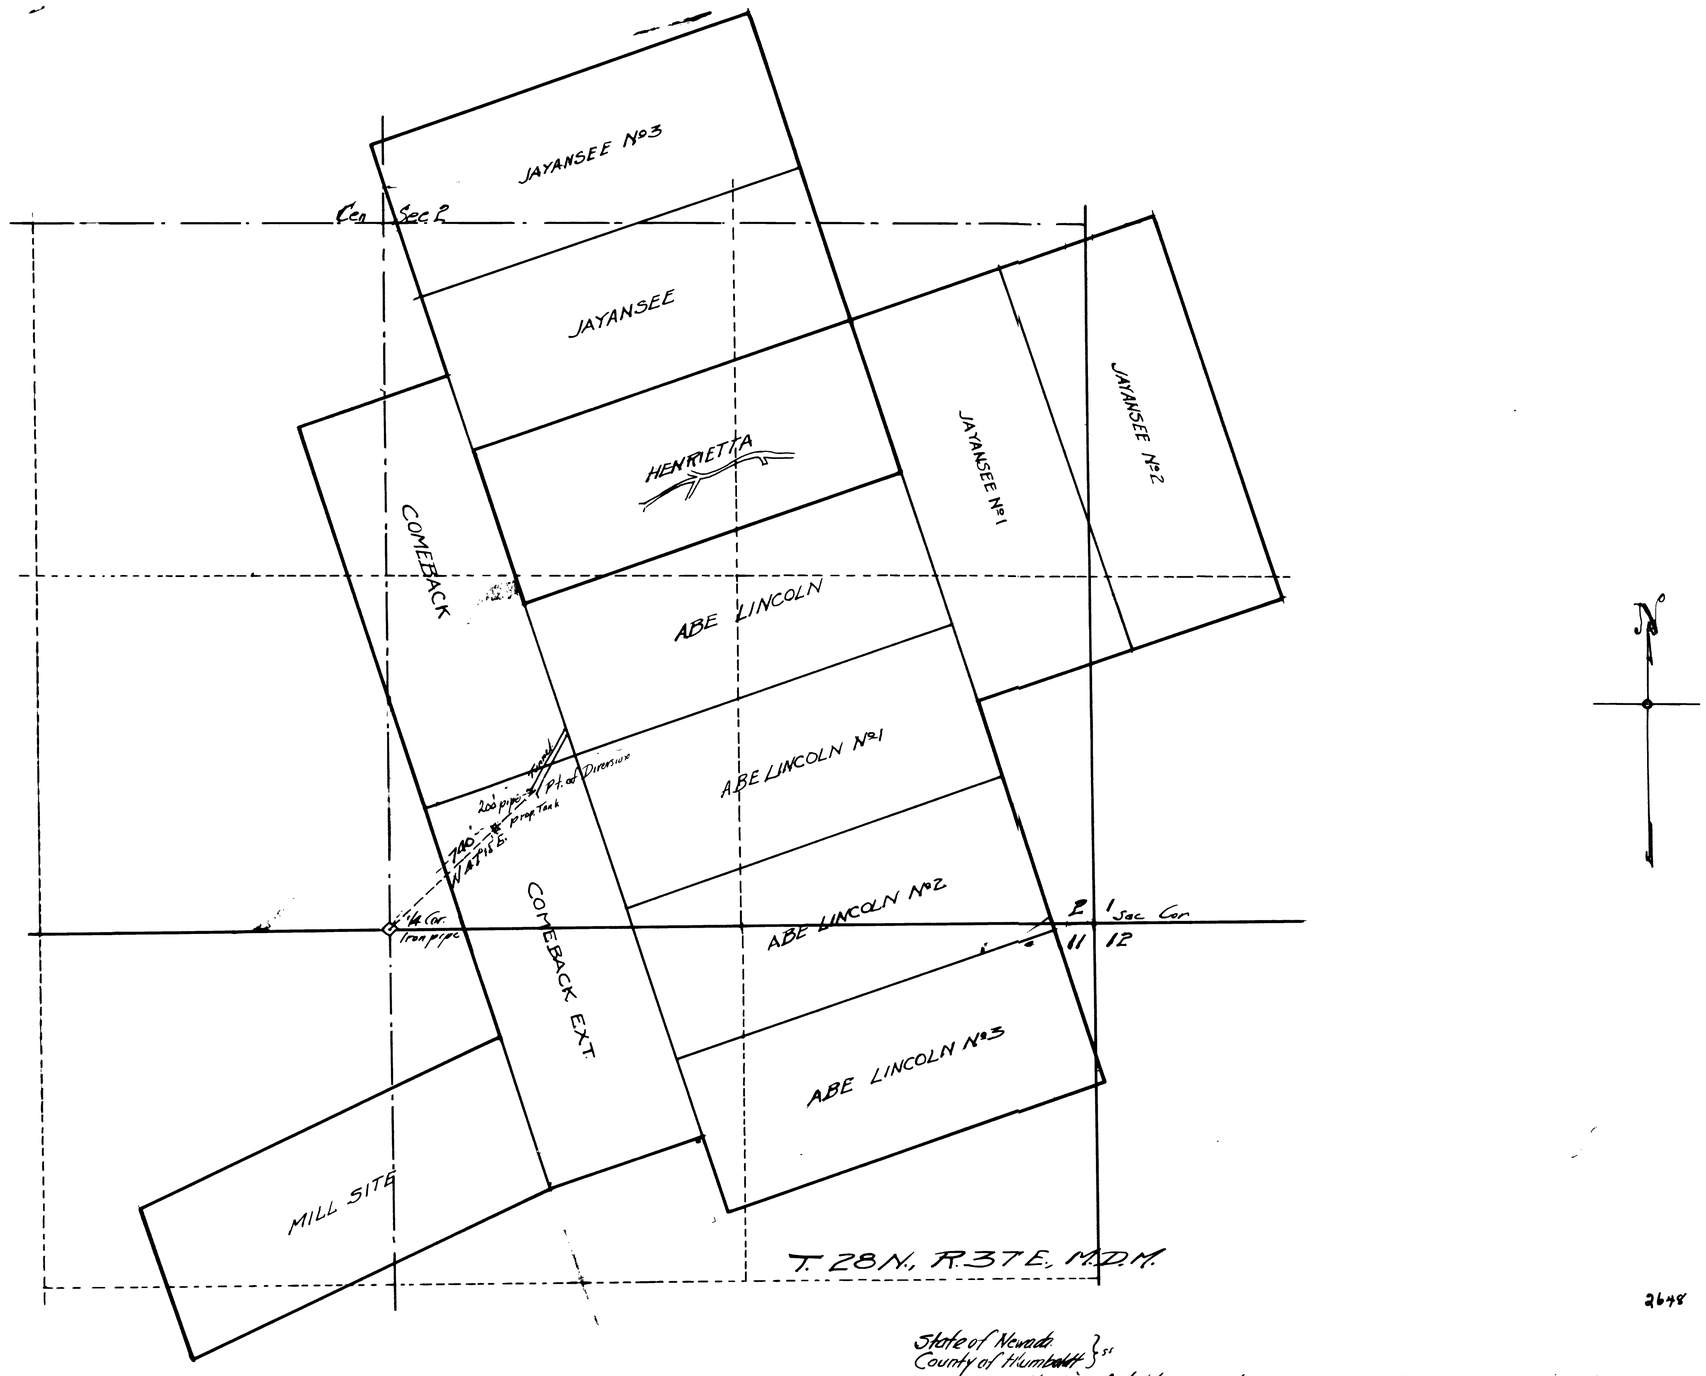


2648 Aug. 25, 1942

State of Nevada
County of Humboldt } ss

I, H. H. Sheldon being first duly sworn, depose and say that this map, consisting of one sheet, has been correctly drawn to the designated scale from field notes of a survey made by me between the 16th and 17th days of July 1937: that it truly and correctly represents the proposed location and extent of the works used, to direct water from the Jayansee tunnel in Pershing County Nevada by Jayansee Mining Co., for mining and domestic purposes. That the proposed point of diversion, the size and location of the diverting channel, all reservoirs or basins, and the boundary of the lands are fully and correctly designated thereon.

H. H. Sheldon
State Water Right Surveyor.

Subscribed and sworn to before me, this 29 day of July, 1937

Geo S. Horsburgh
Notary Public in and for Humboldt County, Nevada

FILED
August 3, 1937

Scale 1" = 300'

10134

MAP TO ACCOMPANY
APPLICATION
TO APPROPIATE WATER
FOR
MINING AND DOMESTIC USE
BY
JAYANSEE MINING CO.
FROM
JAYANSEE TUNNEL

10134