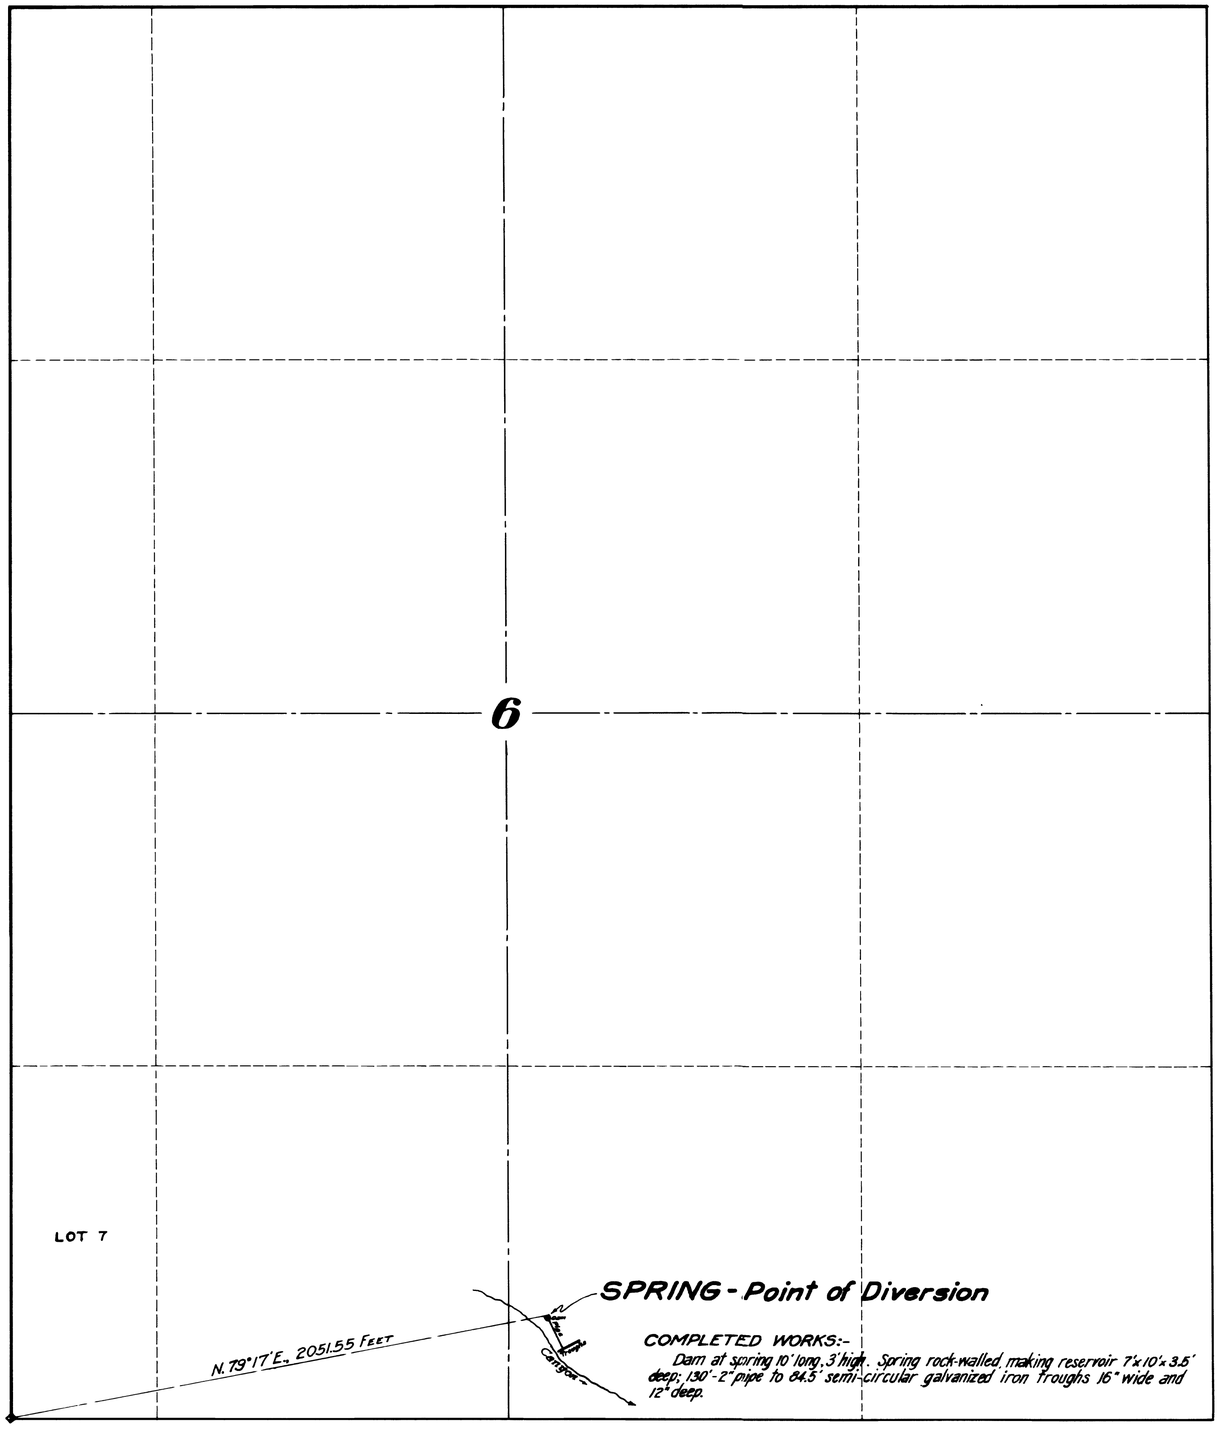

T. 14 N., R. 23 E.

STATE OF NEVADA }
COUNTY OF ORMSBY } ss.

I, Harvey M. Payne, being first duly sworn, depose and say that this map has been correctly drawn to the designated scale from the field notes of a survey made by me on May 25, 1937 and further checked on December 9, 1937; that it truly and correctly shows the point of diversion and works constructed to divert water from an Unnamed Spring under Application No. 10135 of the Mono Land and Livestock Co. for stockwatering purposes; and that the point of diversion and works are correctly shown hereon.

Harvey M. Payne
WATER RIGHT ENGINEER

Subscribed and sworn to before me this 13th day of December, 1937.

C. E. Thiel
Notary Public in and for
Ormsby County, Nevada.

N

2783 Apr. 20, 1944

SCALE: 1 INCH = 300 FEET

MAP
TO ACCOMPANY
APPLICATION NO. 10135
FOR
STOCKWATERING
FROM
UNNAMED SPRING
BY
MONO LAND AND LIVESTOCK CO.

SURVEYED AND MAPPED BY HARVEY M. PAYNE, WATER RIGHT ENGINEER.

FILED
December 14, 1937

10135