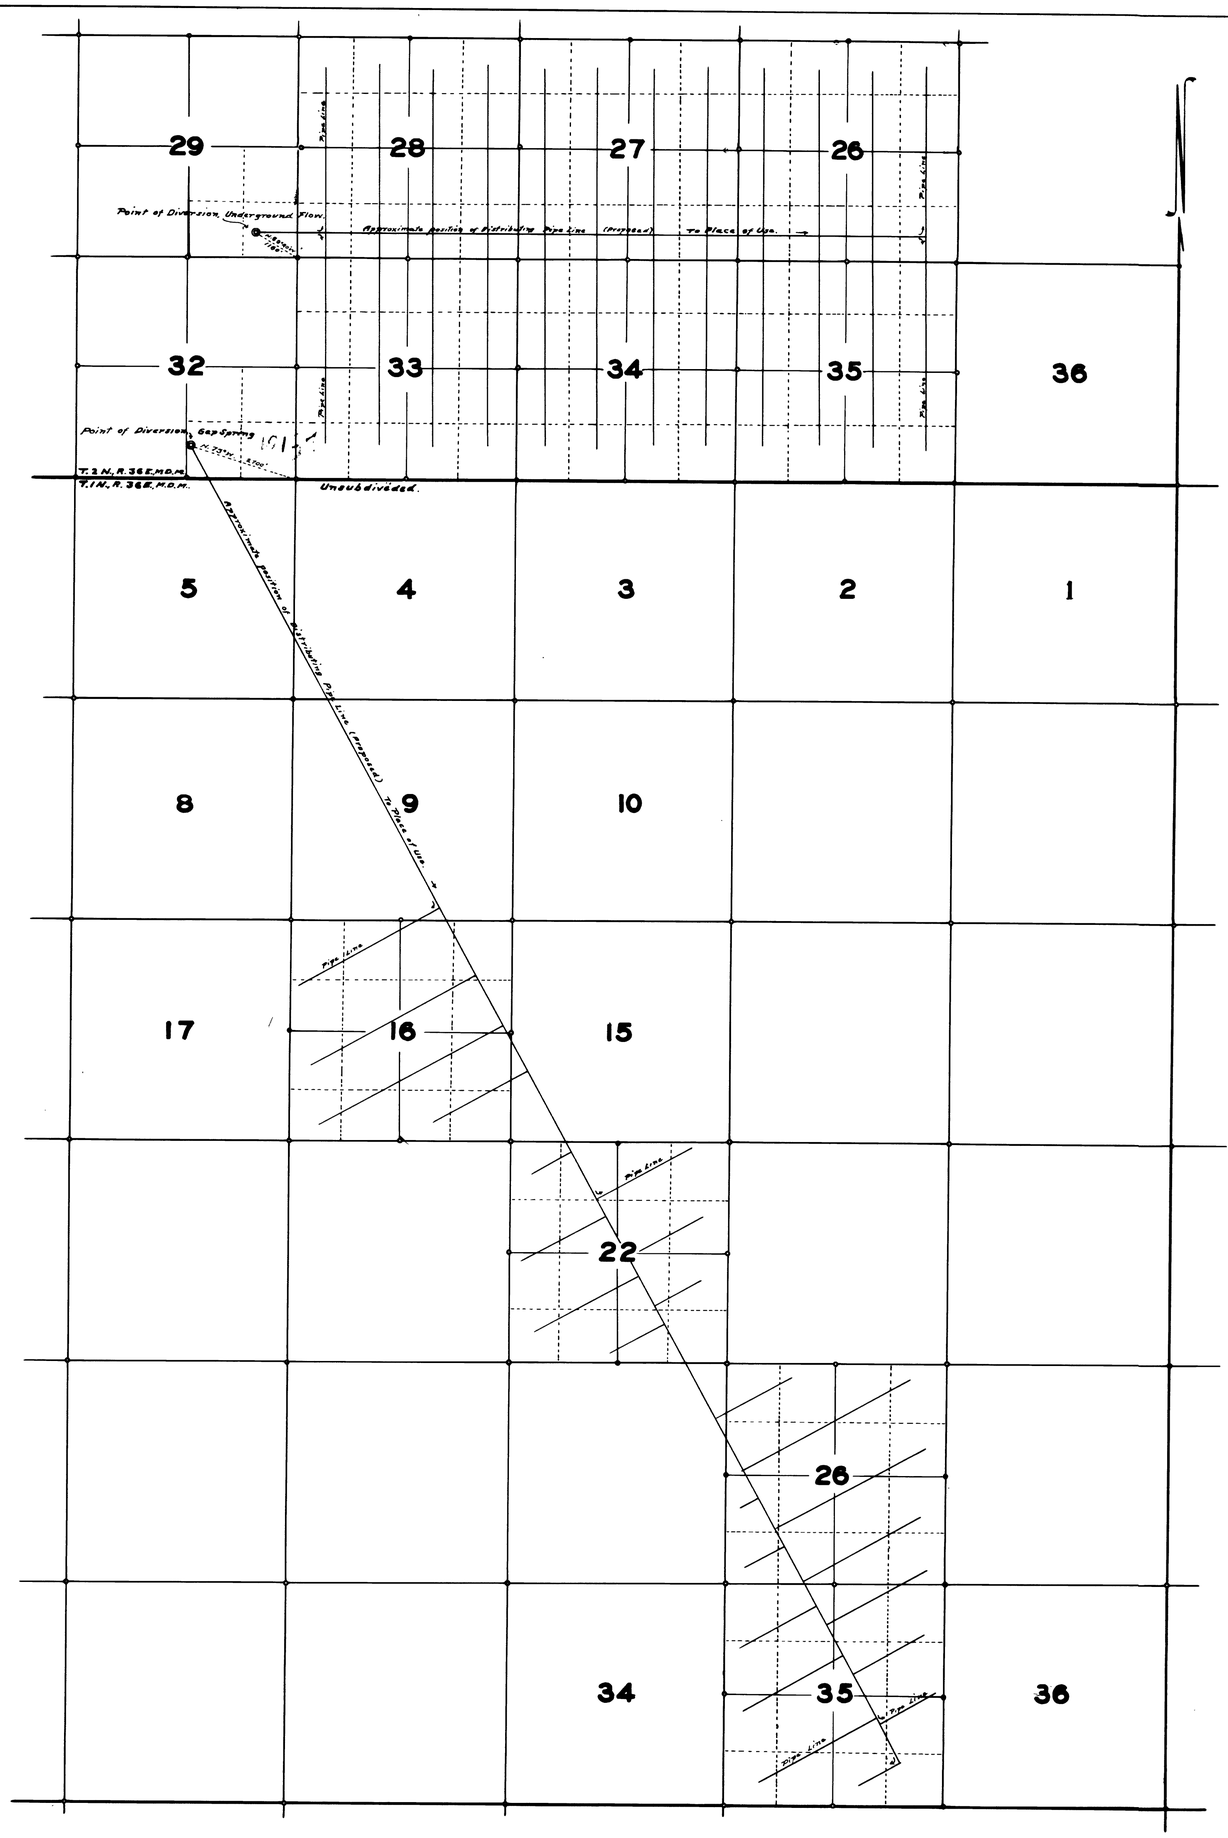

STATE OF NEVADA
COUNTY OF ESMERALDA } SS.

I, Ed. S. Giles, being first duly sworn deposes and say that this map, consisting of one sheet, has been correctly drawn to the designated scale from field notes of a survey made by me on the 3rd day of July, 1937 that it truly and correctly represents the proposed location and extent of the works used to divert water from the underground flow and Gap Spring in Esmeralda County, by Maurice J. Waller and James R. Martin, for mining and milling purposes; that the proposed point of diversion, the approximate position of the diverting pipe line, the location of all other works which will cross or connect with the proposed works and the boundaries of all lands, showing by forty acre subdivisions the location of the proposed point of diversion, development and place of use, are fully and correctly designated thereon.

Ed. S. Giles
STATE WATER RIGHT SURVEYOR

Subscribed and sworn to before me this 21st day of September, 1937.

John A. Kaalaboe
NOTARY PUBLIC IN AND FOR ESMERALDA COUNTY, NEVADA.

10137 10138

0 FEET 200 1000 2000 4000 6000 8000
SCALE 1 INCH = 2000 FEET.

MAP TO ACCOMPANY
APPLICATION TO APPROPRIATE WATER
FOR
MINING AND MILLING PURPOSES
BY
MAURICE J. WALLER
AND JAMES R. MARTIN
FROM
GAP SPRING AND UNDERGROUND FLOW.

FILED
Nov. 3, 1937
STATE ENGINEER

Place in file No. 10137 10138