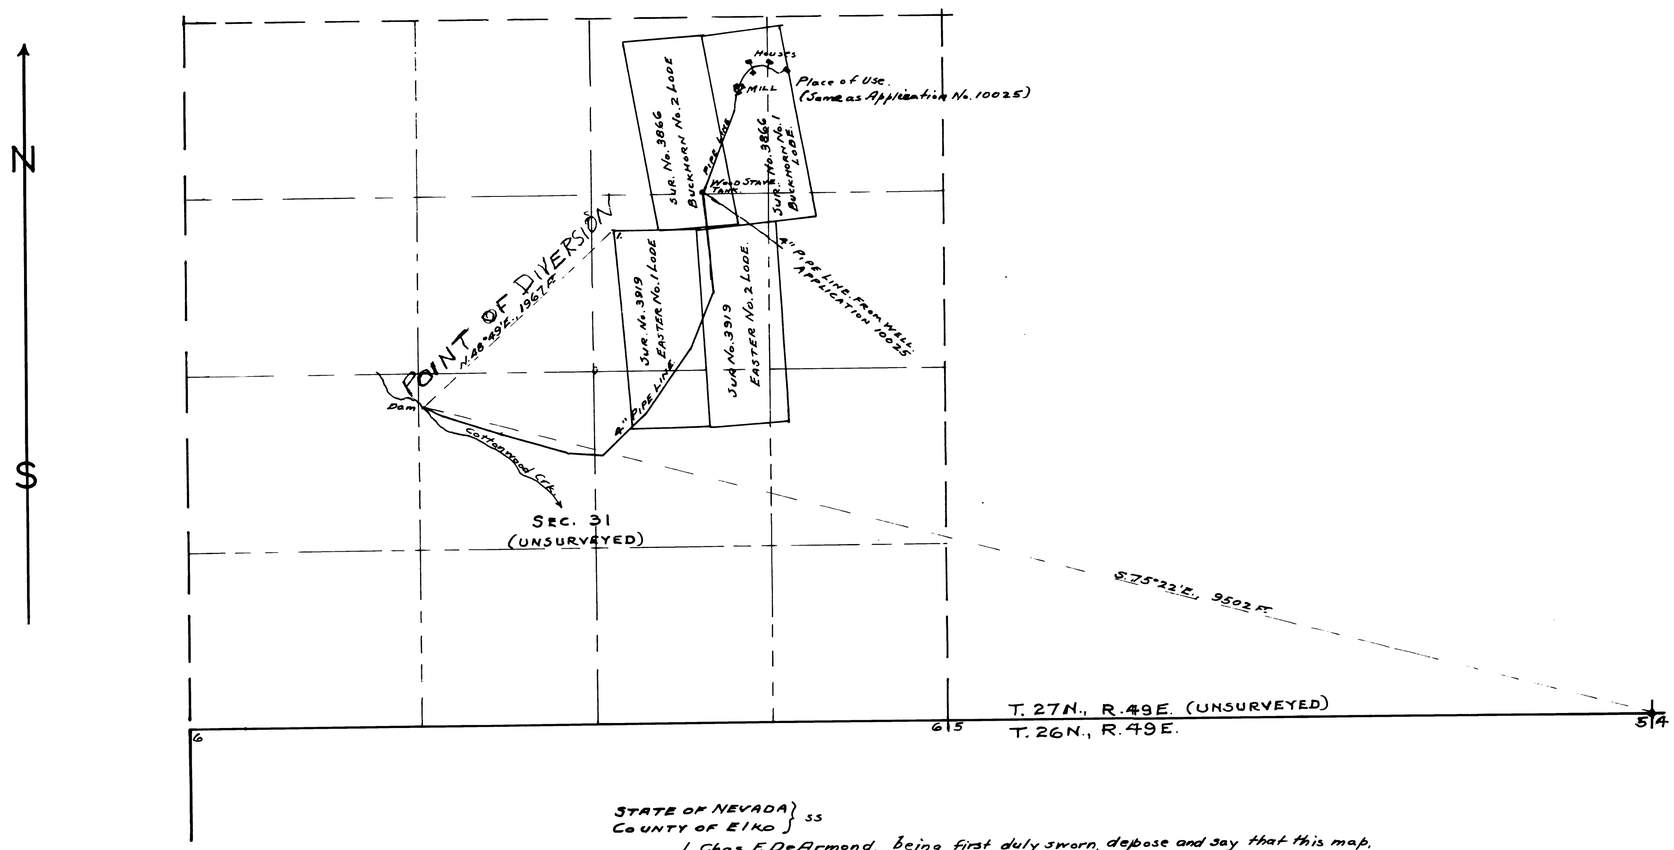

STATE OF NEVADA }
COUNTY OF ELKO } ss

I, Chas. F. DeArmond, being first duly sworn, depose and say that this map, consisting of one sheet, has been correctly drawn to the designated scale from field notes of a survey made under my direction, completed on the 1st day of July, 1937; that it truly and correctly represents the location and extent of the proposed works to be used to divert water from Cottonwood Creek in Eureka County by Buckhorn Mining Company for mining, milling and domestic purposes; that the proposed point of diversion, the approximate location and size of the diverting conduit, the place and manner of use, the location and names of all other works connected with the said works are fully and correctly designated thereon.

Chas. F. DeArmond.
State Water Right Surveyor.

Subscribed and sworn to before me this 12th day of July, 1937.

D. F. Castle
Notary Public in and for Elko County, Nevada.

FILED
July 15, 1937

0 1 2 4 8 12 16 20 24
HUNDRED FEET

MAP

TO ACCOMPANY APPLICATION TO APPROPRIATE WATER FOR MINING MILLING AND DOMESTIC USE BY BUCKHORN MINING COMPANY FROM COTTONWOOD CREEK.

SCALE 1 INCH = 600 FEET. No. _____

10140