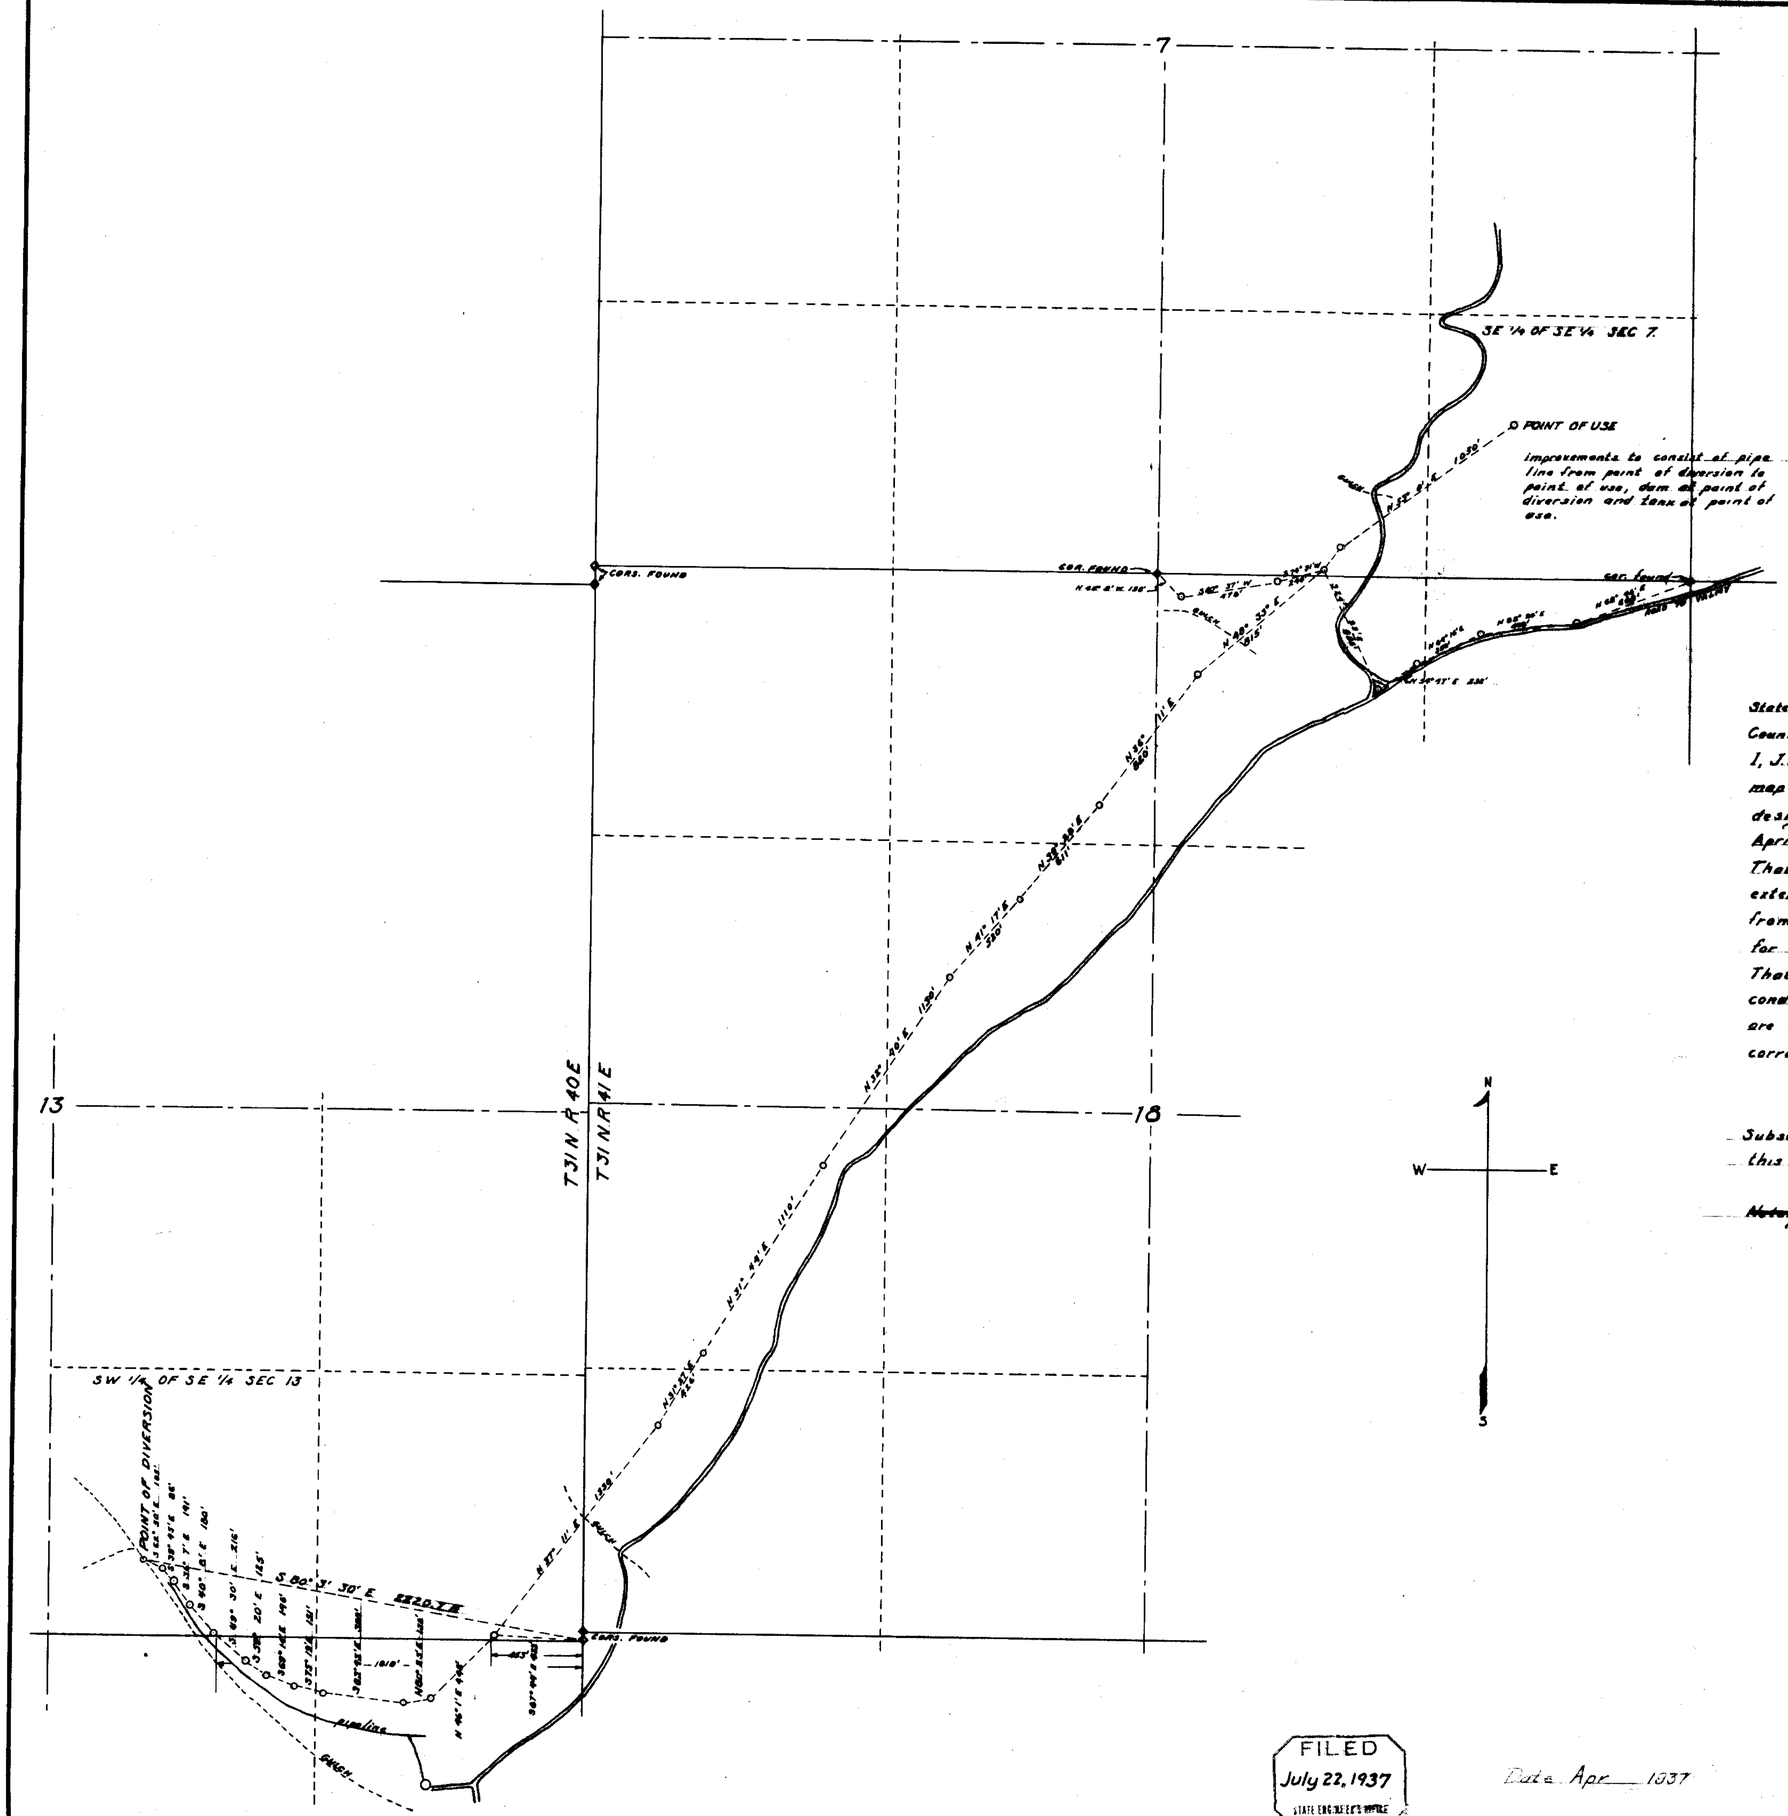

State of Nevada
County of Pershing

I, J.H. Cawsten being first duly sworn, depose and say that this map consisting of one sheet, has been correctly drawn to the designated scale from surveys made under my direction from April 2 to 15, 1937.

That it truly and correctly represents the location and present extent of the works as constructed to be used to divert water from an unnamed canyon in Pershing County by J.H. Cawsten for mining and milling purposes

That the point of diversion, the present location of the diverting conduits and channels and all other works or streams which are crossed by or connected with the present works are correctly shown and designated hereon.

J.H. Cawsten
State Water Right Surveyor

Subscribed and sworn to before me this 20 day of July, 1937

Henry Anderson
County Clerk and Ex-officio Clerk of the Sixth Judicial District Court of the State of Nevada, in and for the County of Pershing.
By Ethel H. Quigley Deputy

~~Notary Public in and for Pershing County~~

N
W E
S

10142

SCALE 1 IN. = 400 FT.

FILED
July 22, 1937
STATE ENGINEER'S OFFICE

Date Apr. 1937

MAP TO ACCOMPANY
APPLICATION
TO
APPROPRIATE WATER
FOR
MINING & MILLING
IN
FROM SPRING
UNNAMED CANYON

10142