SECTION	SUB-DIVISION	TOWNSHIP	RANGE	USE	SOURCE OF WATER SUPPLY	DATE OF FIRST USE
22	S.W.1/4 of S.E.1/4	20S	61E	WASHING SAND	ARTESIAN	

Part of S. 1/2 of S.E. 1/4 of Sec. 22 T. 20 S. R 61 E. M.D.B.&M.

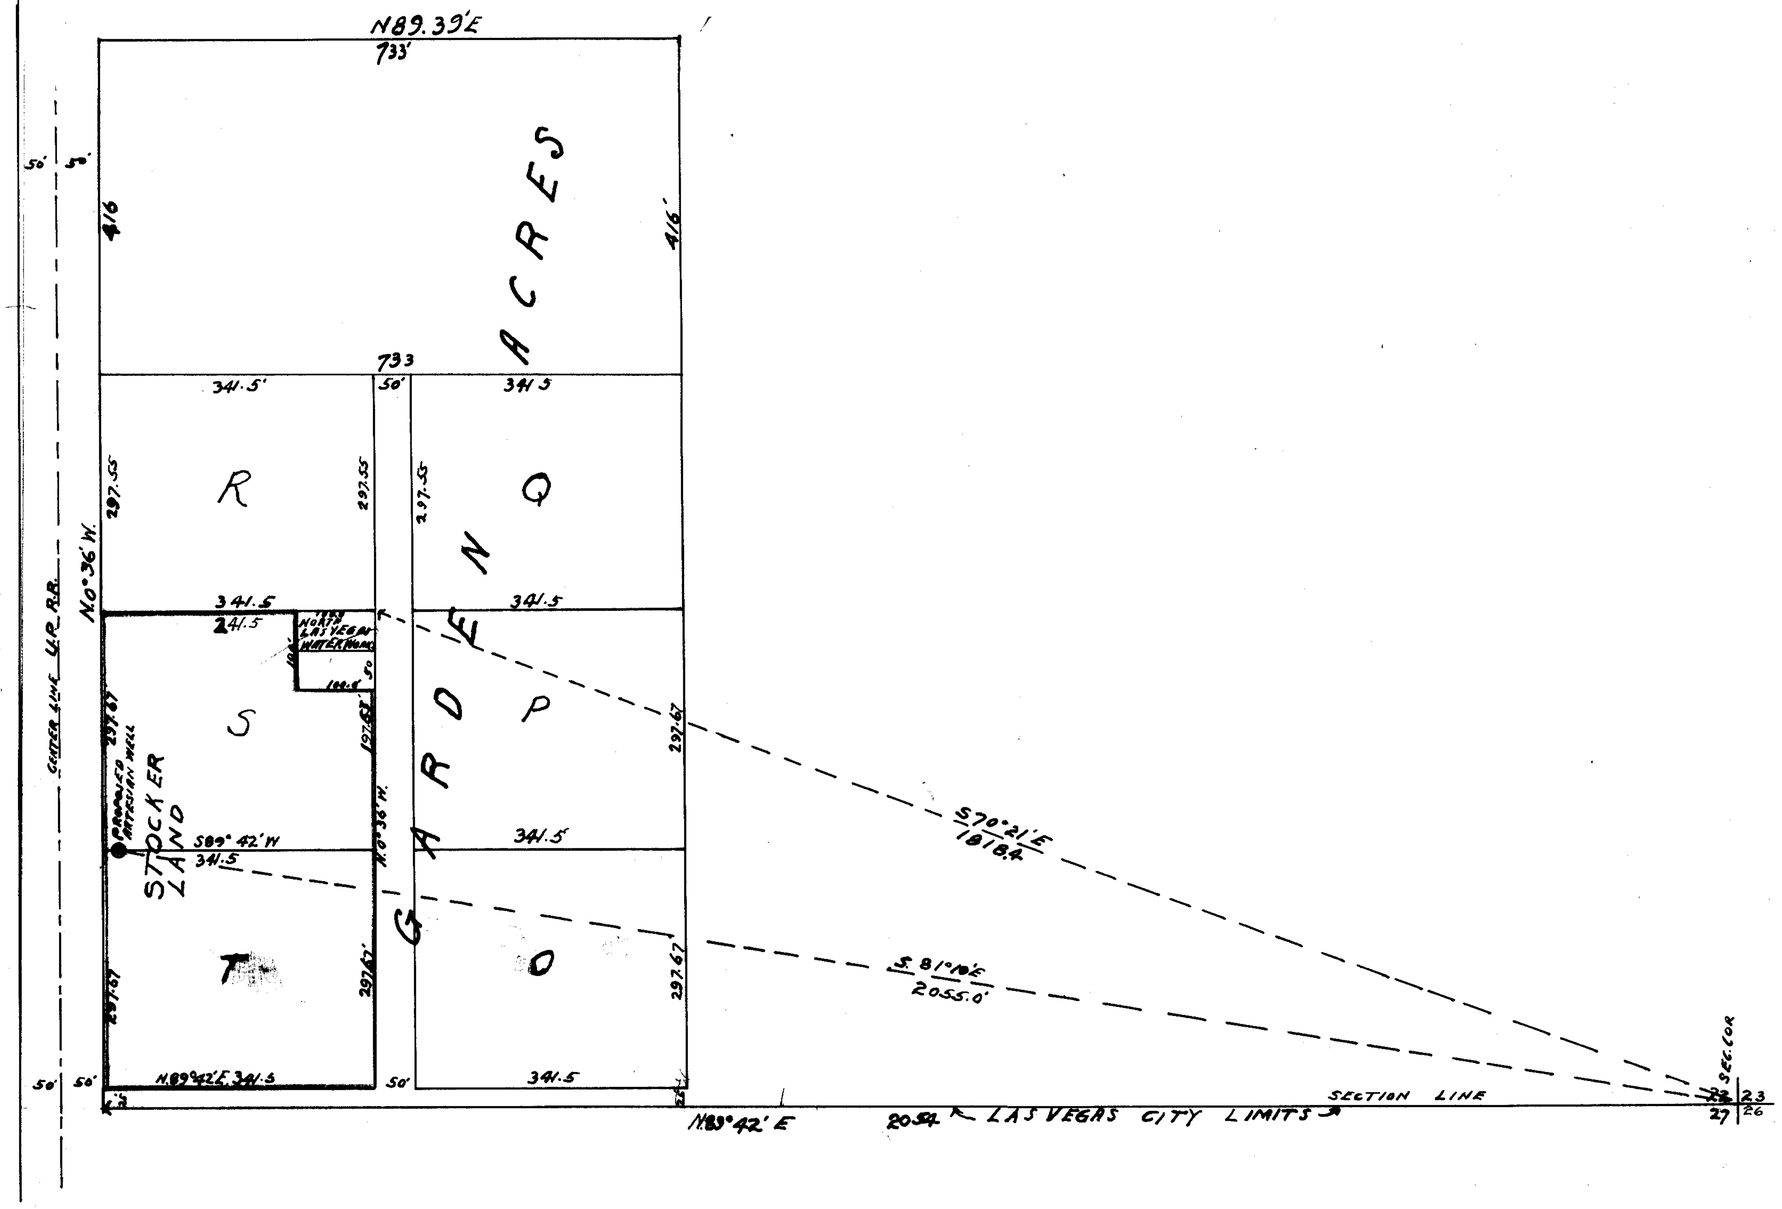

STATE OF NEVADA }
COUNTY OF CLARK } S.S.

I, J.T. McWilliams, A STATE WATER RIGHT SURVEYOR, BEING FIRST DULY SWORN DEPOSES AND SAYS THAT THE ACCOMPANYING MAP IS A TRUE AND ACCURATE PLAT SHOWING THE LOCATION OF AN ARTESIAN WELL THE WATER THEREFROM TO BE USED FOR INDUSTRIAL USE AND THE WASHING OF SAND. THAT SAID ARTESIAN WELL IS THE PROPERTY OF HAROLD J. STOCKER AND THE MAP WAS MADE UP FROM THE FIELD NOTES OF A SURVEY MADE BY ME AND COMPLETED ON THE 8TH DAY OF SEPTEMBER 1937, AND WAS MADE AT THE INSTANCE OF SAID HAROLD J. STOCKER.

J.T. McWilliams
STATE WATER RIGHT SURVEYOR.

SUBSCRIBED AND SWORN TO BEFORE ME THE 11TH DAY OF SEPTEMBER 1937

John O. Humphrey
NOTARY PUBLIC IN AND FOR CLARK COUNTY, NEVADA.

MY COMMISSION EXPIRES JANUARY 23rd 1938.

FILED
Sept 15, 1937
STATE ENGINEER'S OFFICE

PLAT OF WATER APPLICATION No 10148
IN S.W. 1/4 of S.E. 1/4 Sec. 22 T. 20S. R. 61E. M.D.M.
HAROLD J. STOCKER, APPLICANT.

10148