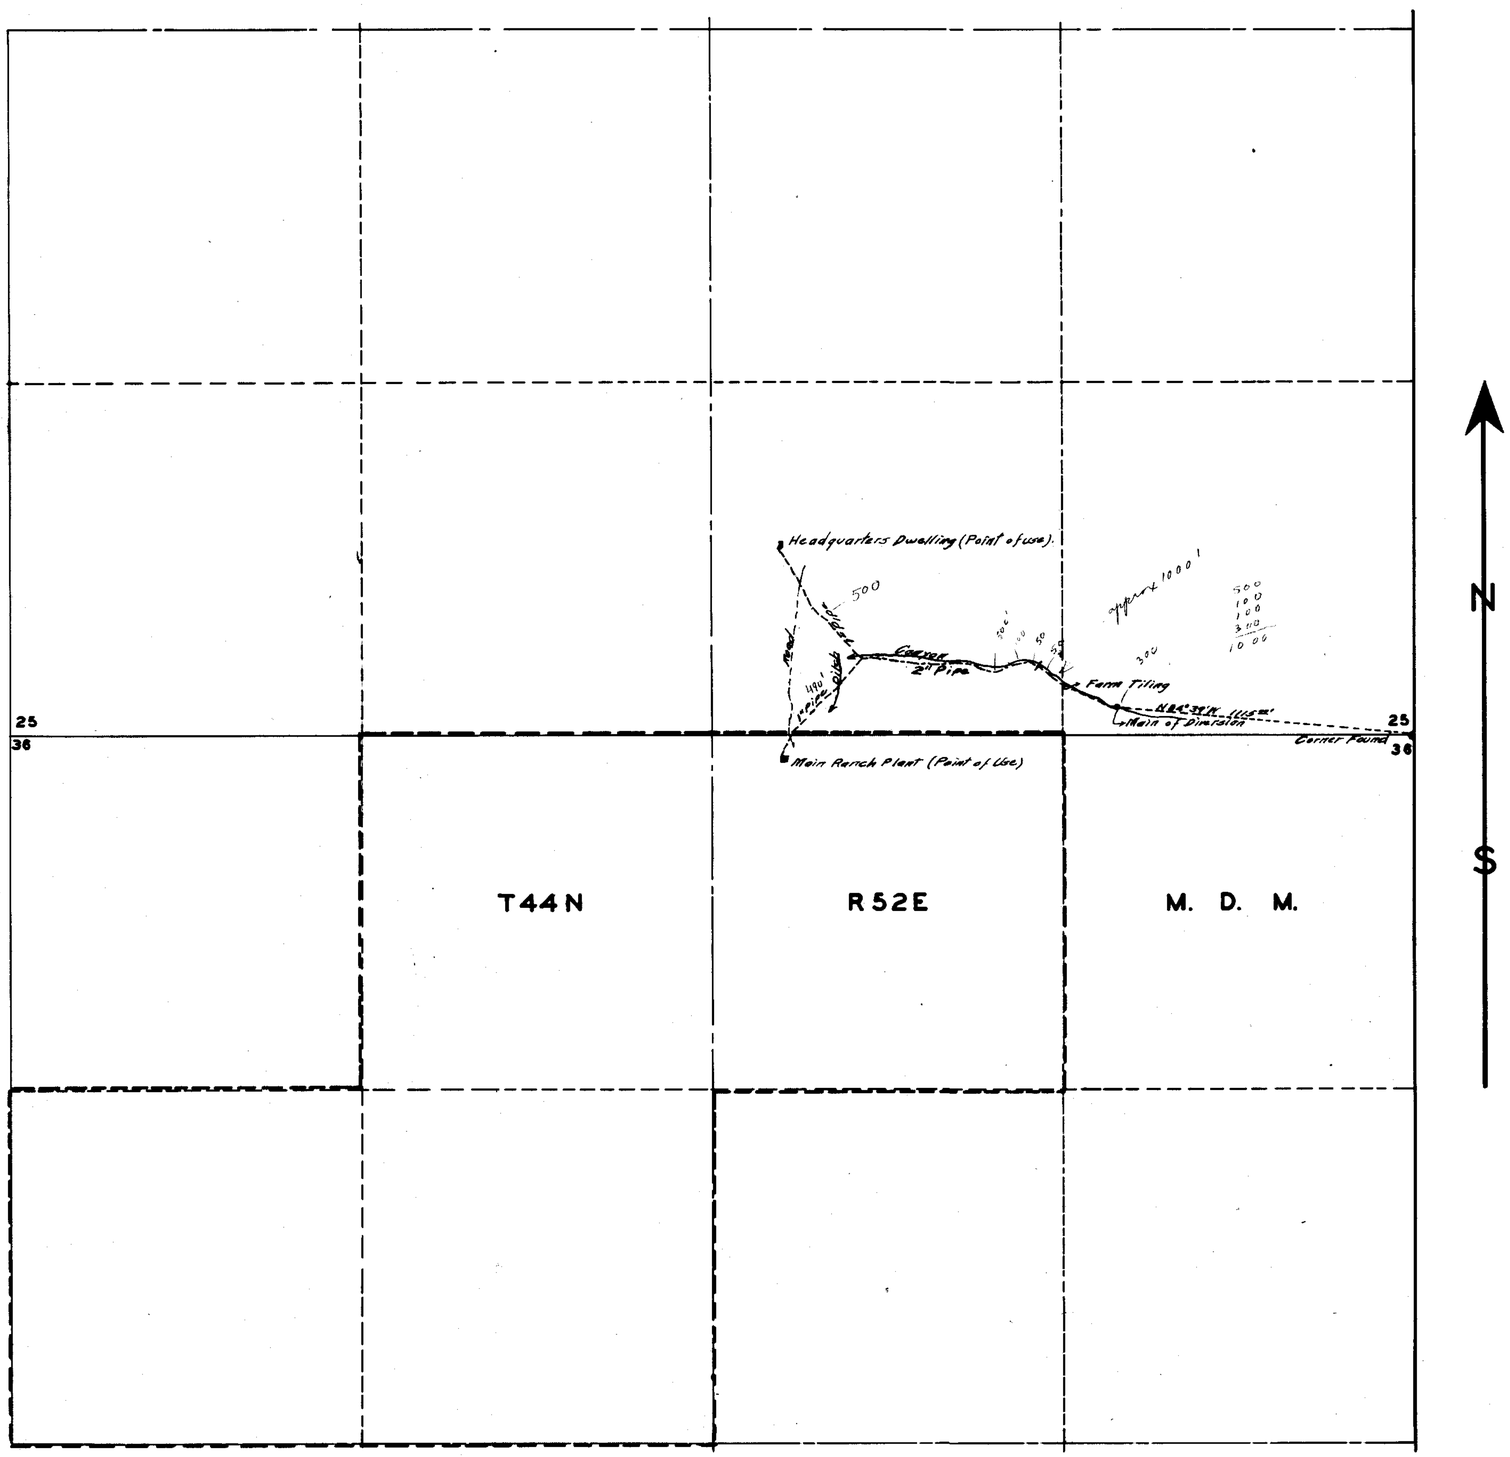

STATE OF NEVADA } SS
COUNTY OF ELKO }

I, W.H. Settelmeyer, being first duly sworn, depose and say that this map has been correctly drawn to the designated scale from field notes of a survey made by me on the 3rd day of August 1937; that it truly and correctly represents the location and extent of the proposed works to divert water from an un-named spring in Elko County, by ALLIED LAND and Livestock Co. for domestic purposes. That the proposed point of diversion, the location of points of use are fully and correctly designated hereon.

W.H. Settelmeyer
State Water Right Surveyor

Subscribed and sworn to before me this 1st day of February 1938
N.J. Castle
Notary Public in and for Elko County, Nevada.

2740 Nov. 17, 1943

0 1 2 3 4 5 6 7 8 9 10 Hundred Ft
Scale 1 inch = 300 Feet

MAP

TO ACCOMPANY APPLICATION TO APPROPRIATE WATER FOR DOMESTIC PURPOSES BY ALLIED LAND AND LIVESTOCK CO. FROM UN-NAMED SPRING

FILED
March 3, 1938
STATE ENGINEER'S OFFICE

10154