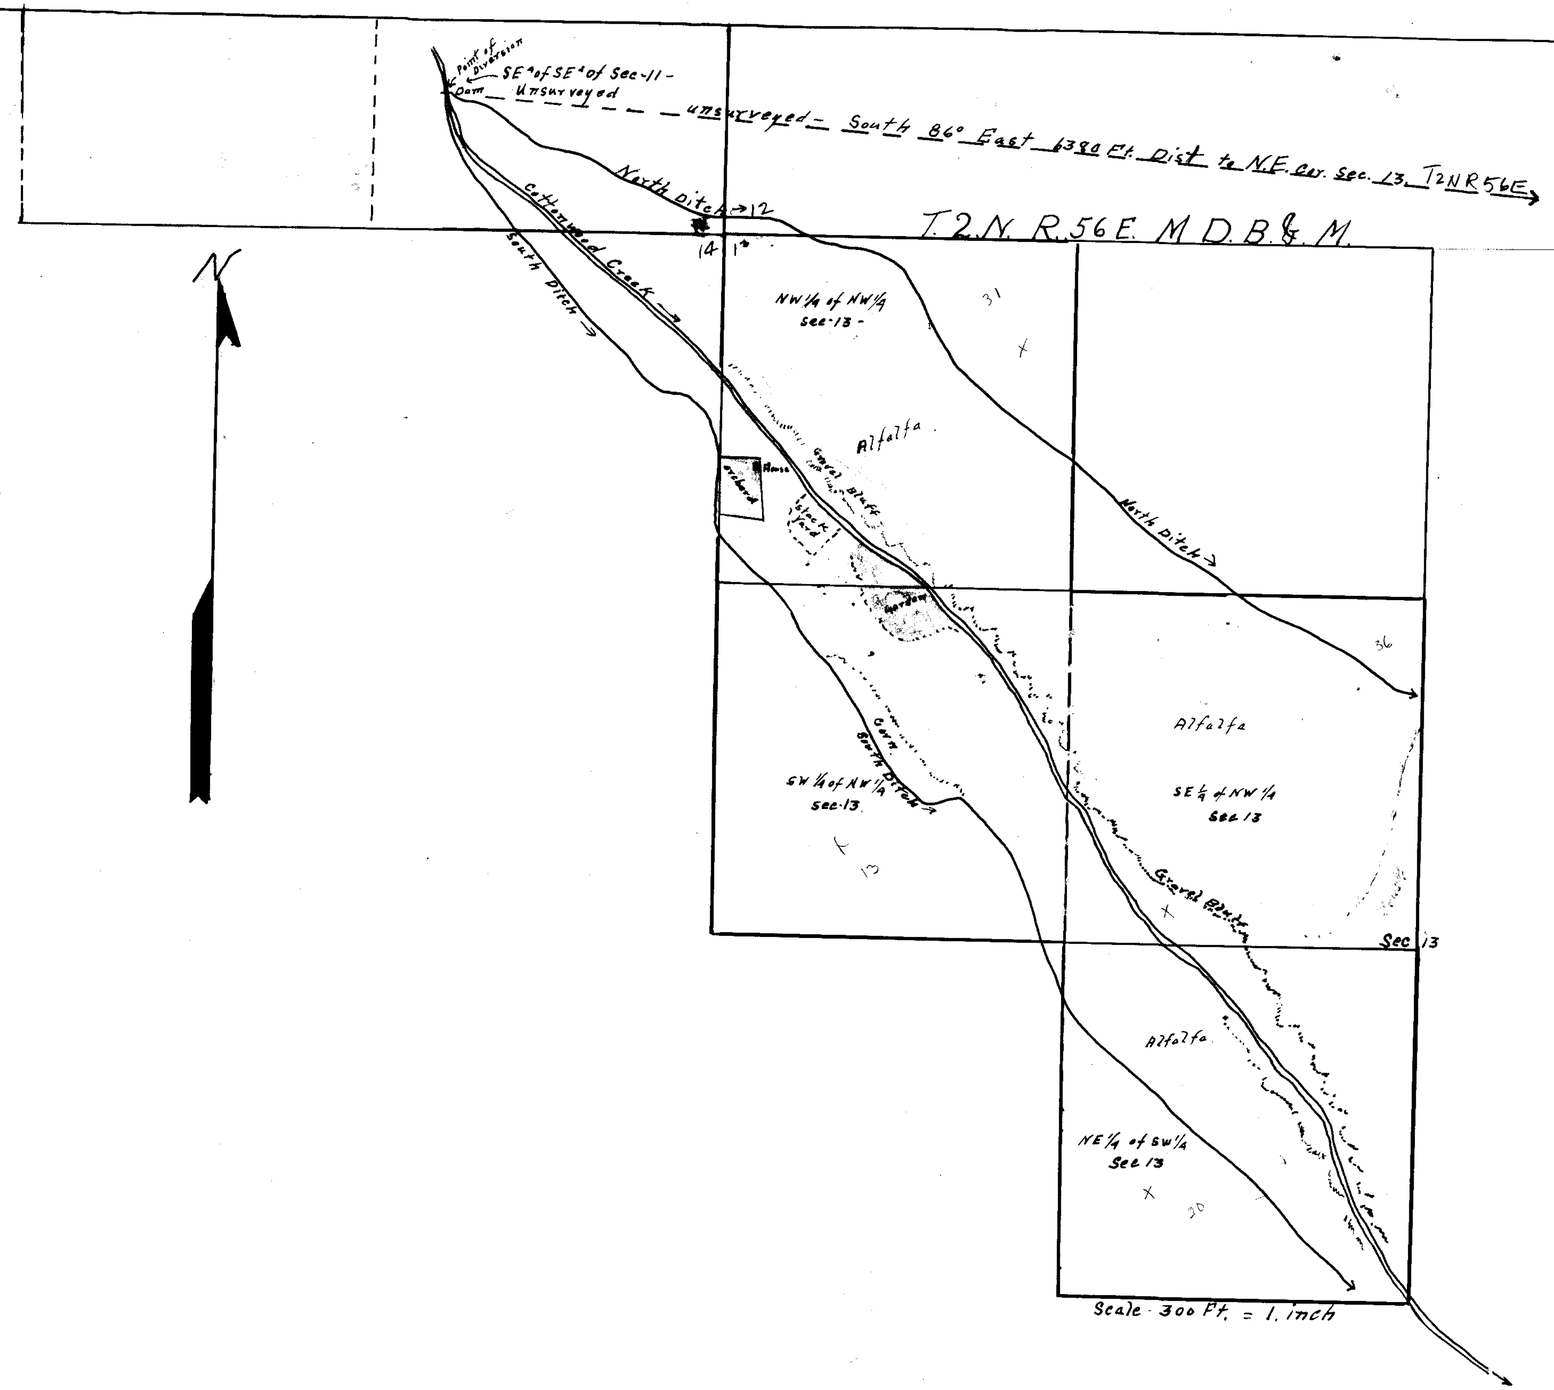

Section	Sub-Division	Twp	Range	Cultivated acreage	Description of Culture	Date of first Culture
13	NE¼ of SW¼	2.N.	56 E	20 A.	Alfalfa	
13	SE¼ NW¼	" "	"	36 A.	"	
13	NW¼ NW¼	" "	"	31 A	"	
13	SW¼ NW¼	" "	"	13 A	mix crops	

12 | 7 Corner Found
13 | 18

1/4 Cor Found

State of Nevada } ss.
County of Lincoln }

I W. F. Thorne being first duly sworn depose and says that the above map is true and accurate plat of the lands irrigated by Mrs Floyd Walch as taken from the field notes of a survey made by me on June 1st 1938. an completed June 6th 1938.
That the map and survey were made at the instance of Mrs Floyd Walch owner of said land and that they truly represents said irrigated land.

Wm. F. Thorne
State Water Right Surveyor

subscribed and sworn to before me this 20th day of June 1938. Madge Page Postmaster
Postmaster Alamo Nevada

subscribed and sworn to before me this 6th - day of July 1938

Albert Frehner
Justice of the Peace Alamo Lincoln Co
State of Nevada

Certificate No. 2697 Issued July 15, 1943

FILED
July 9, 1938
... ENGINEER'S OFFICE

Map of Mrs Floyd Walch's
Filing for Cottonwood Creek
Lincoln County, Nevada.
Application No. 10167.

10167