T.20S., R.61E., M.D.B&M.

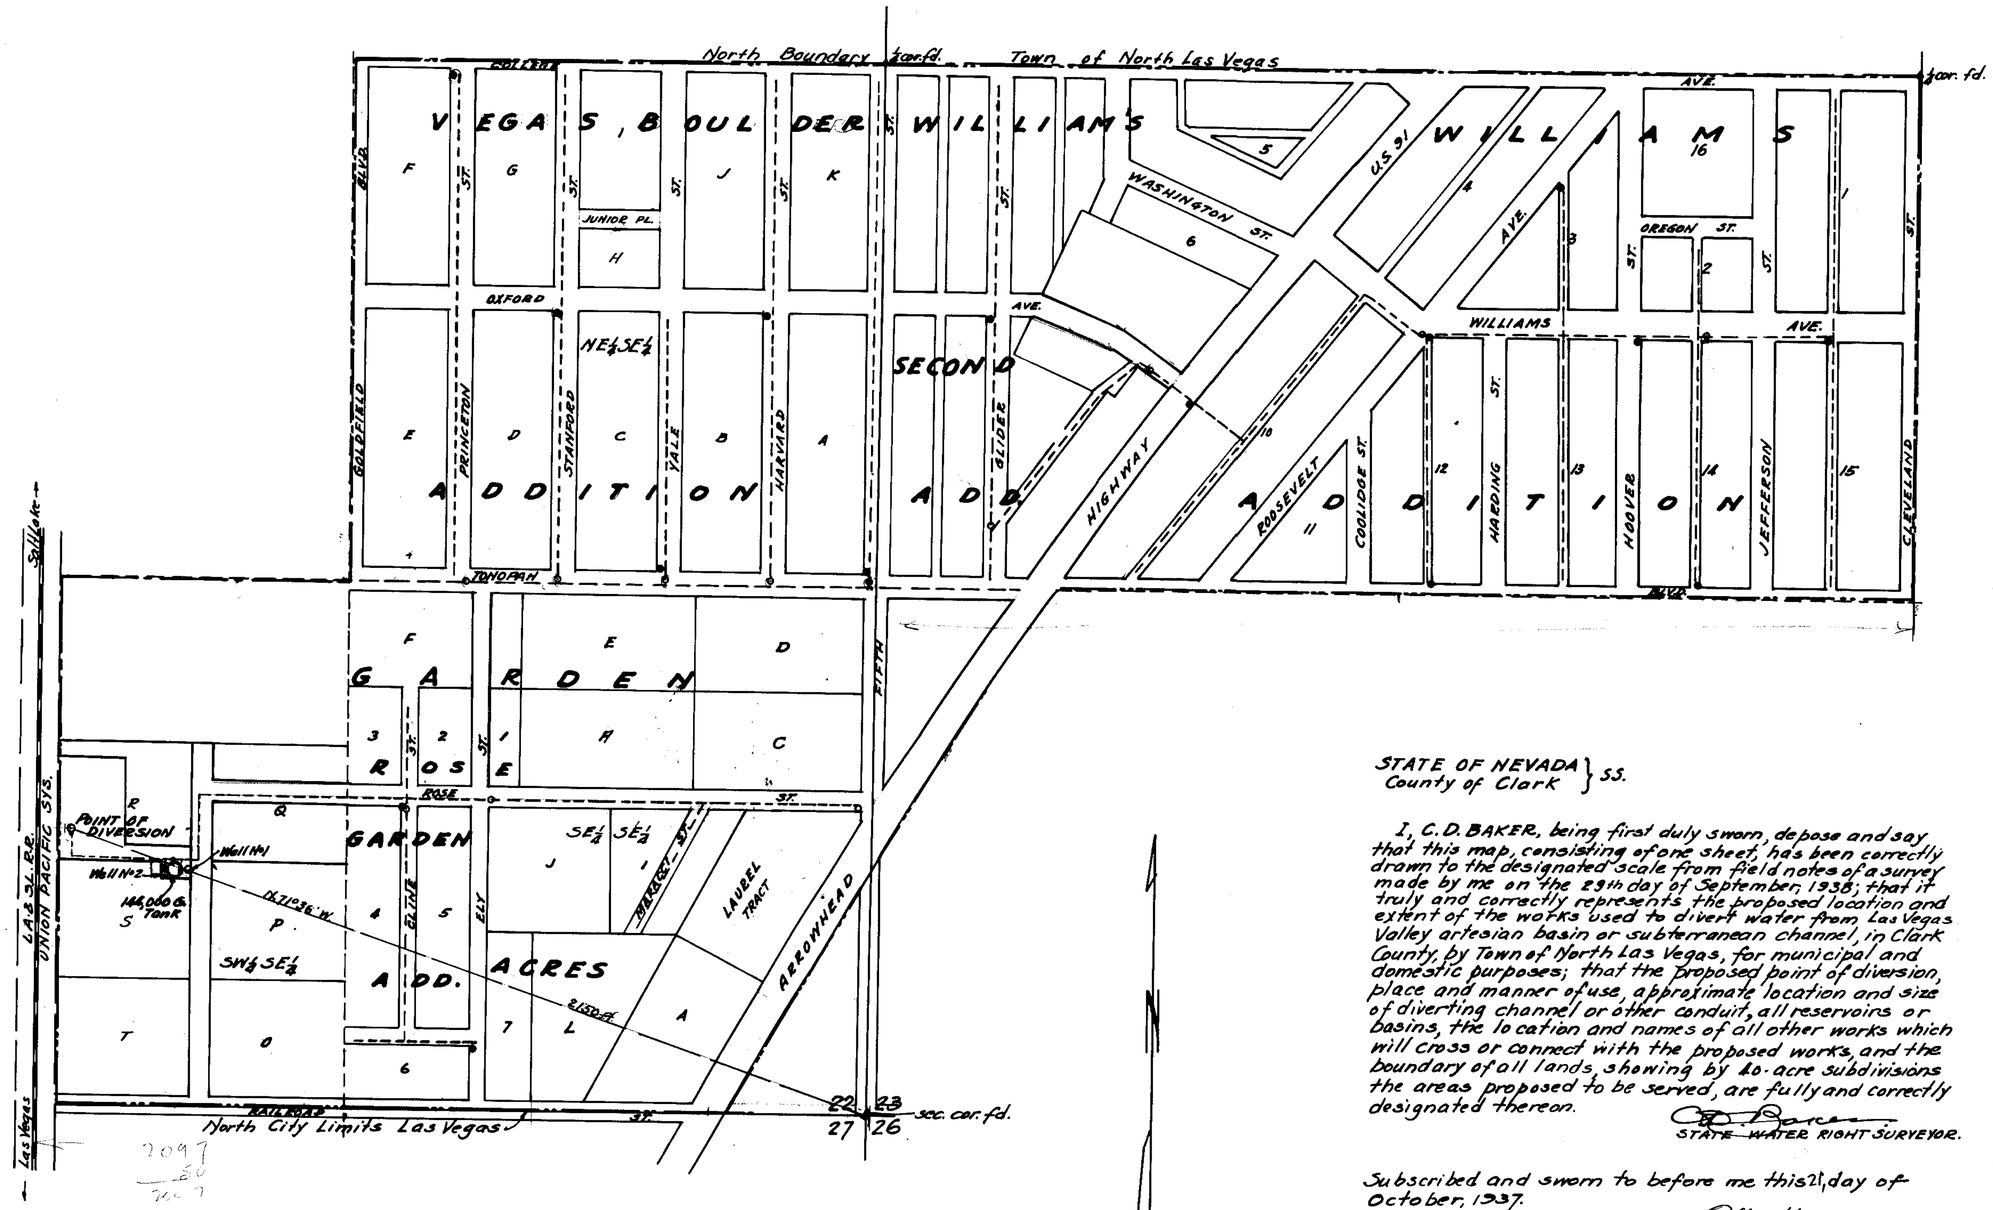

2097
80
2177

● Fire hydrant
○ Valve

Point of diversion is 740' deep artesian well cased to 420' with 8" diam. casing, with 8" Gt.V. and 5¼" diam. main leading to system, supplying approx. 200,000 g.p.d. Mains as follows lead from 144,000 gal. steel tank to taps of consumers: 762', 8" cast iron pipe, 1746', 6" cast iron pipe, 10,813', 4" cast iron pipe, 7,041', 3" cast iron pipe.
Wells designated Nos 1 & 2, and flowing approx. 300,000 g.p.d. which were filed on by Thomas Williams, have been deeded to Town of North Las Vegas, and are connected to municipal distribution system at tank.

STATE OF NEVADA
County of Clark } SS.

I, C. D. BAKER, being first duly sworn, depose and say that this map, consisting of one sheet, has been correctly drawn to the designated scale from field notes of a survey made by me on the 29th day of September, 1938; that it truly and correctly represents the proposed location and extent of the works used to divert water from Las Vegas Valley artesian basin or subterranean channel, in Clark County, by Town of North Las Vegas, for municipal and domestic purposes; that the proposed point of diversion, place and manner of use, approximate location and size of diverting channel or other conduit, all reservoirs or basins, the location and names of all other works which will cross or connect with the proposed works, and the boundary of all lands, showing by 40-acre subdivisions the areas proposed to be served, are fully and correctly designated thereon.

C. D. Baker
STATE WATER RIGHT SURVEYOR.

Subscribed and sworn to before me this 21, day of October, 1937.

O W Yates
NOTARY PUBLIC IN AND FOR CLARK COUNTY, NEV.

My commission expires Oct. 9, 1941

SCALE 1 IN. = 200 FT.

200 0 200 400 600

10181

Certificate No. [redacted] Issued 6/21/38

FILED
November 2, 1937
STATE ENGINEER'S OFFICE

MAP TO ACCOMPANY
APPLICATION TO APPROPRIATE
WATER FOR MUNICIPAL AND
DOMESTIC PURPOSES BY
TOWN OF NORTH LAS VEGAS
FROM
LAS VEGAS ARTESIAN BASIN
SEC 5 22 23 T.20S., R.61E., M.D.M.

10181