T.20.S., R.61E., M.D.B.&M.

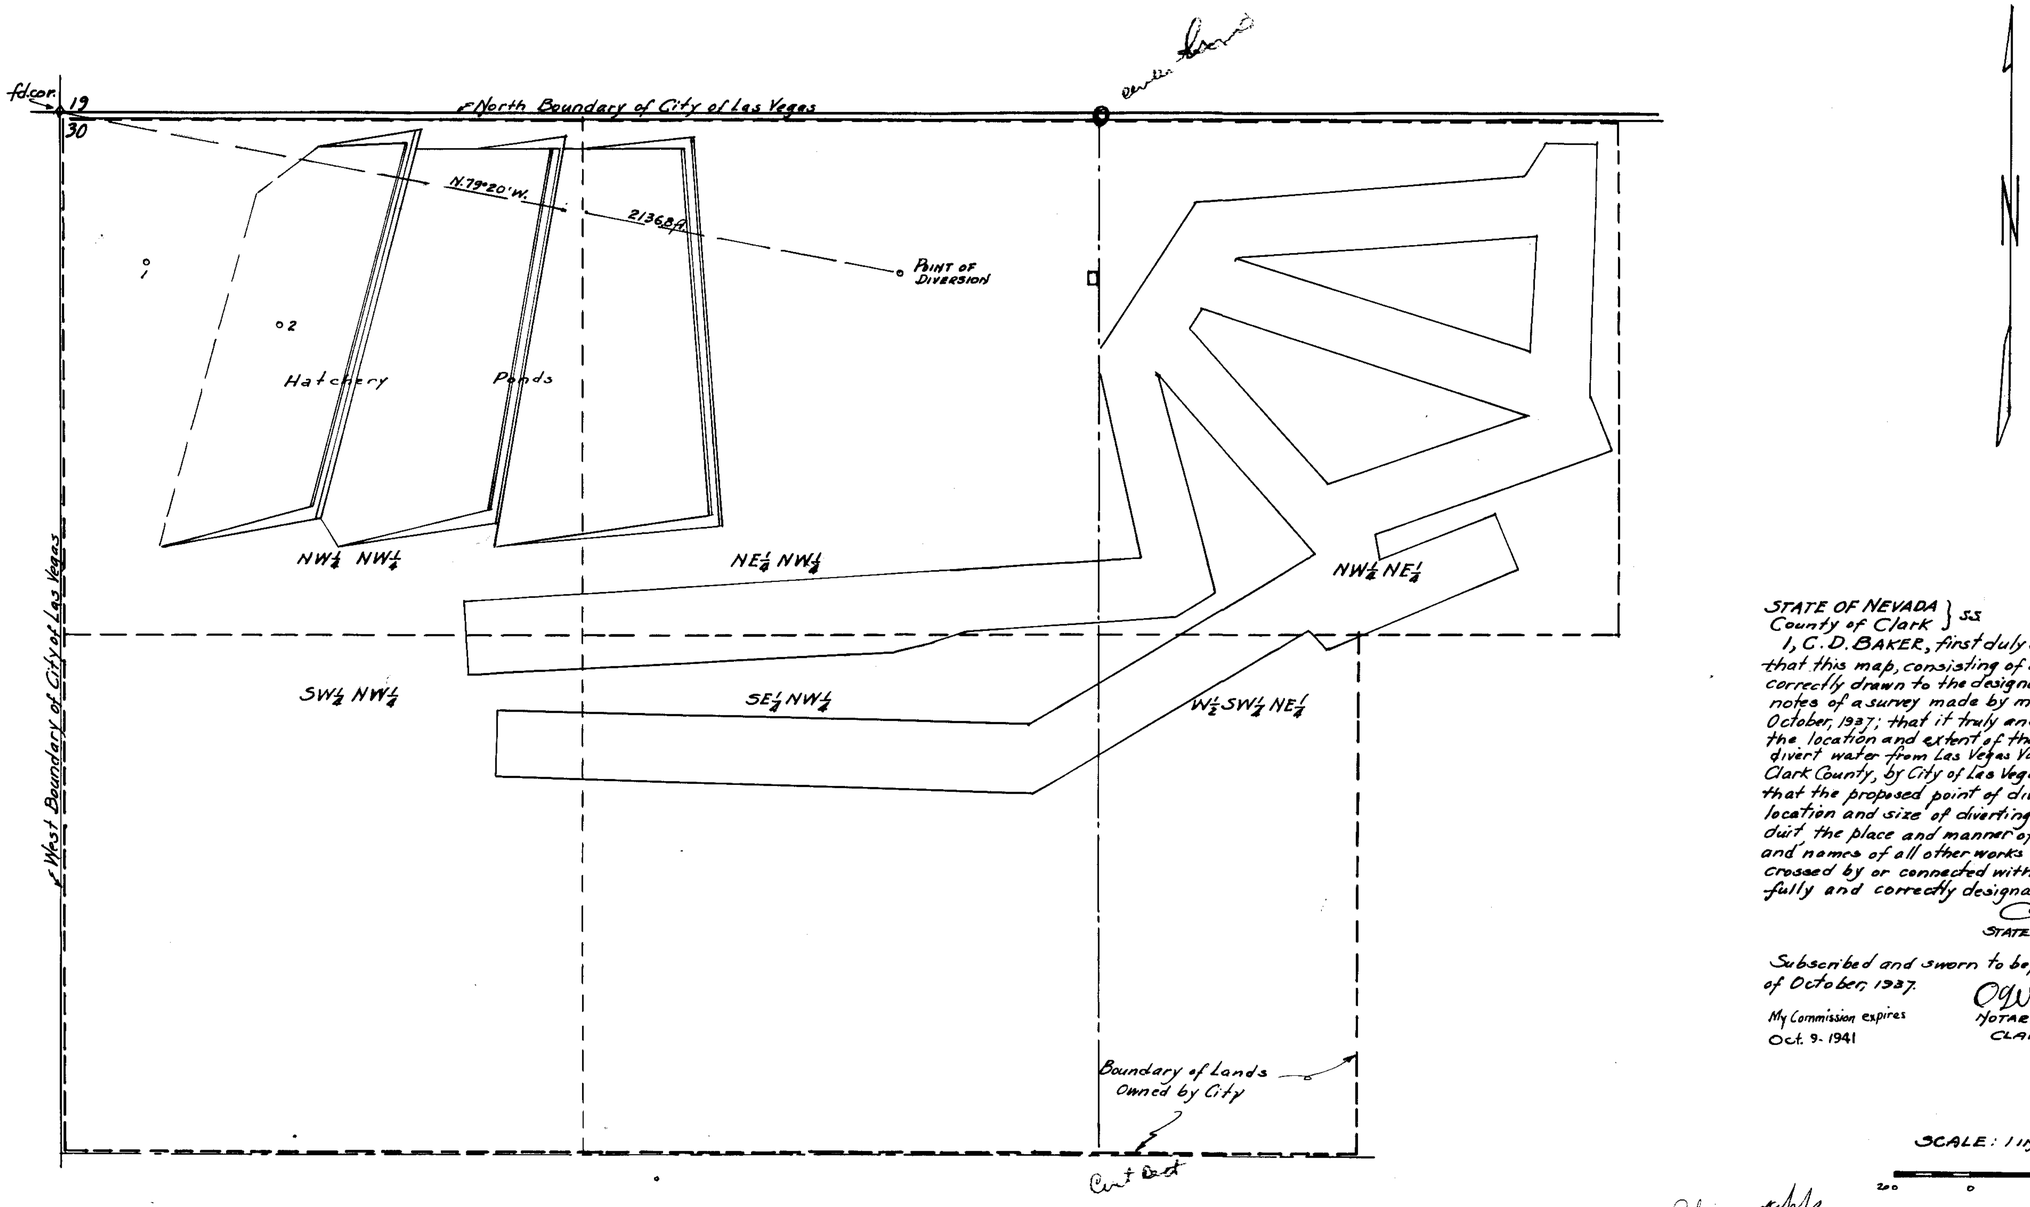

STATE OF NEVADA } SS
County of Clark

I, C. D. BAKER, first duly sworn, depose and say that this map, consisting of one sheet, has been correctly drawn to the designated scale from field notes of a survey made by me on the 15th day of October, 1937; that it truly and correctly represents the location and extent of the proposed works used to divert water from Las Vegas Valley Artesian Basin, in Clark County, by City of Las Vegas for municipal purposes; that the proposed point of diversion, approximate location and size of diverting channel or other conduit the place and manner of use, and the location and names of all other works or streams which are crossed by or connected with the said works, are fully and correctly designated thereon.

C. D. Baker
STATE WATER RIGHT SURVEYOR.

Subscribed and sworn to before me this 21, day of October, 1937.

My Commission expires
Oct. 9. 1941

O. W. Yates
NOTARY PUBLIC IN AND FOR
CLARK COUNTY, NEVADA.

SCALE: 1 IN. = 200 FT.

200 0 200 400 600

Returned for amended Nov 2, 1937

10182

FILED
Nov. 2, 1937
STATE ENGINEER'S OFFICE

MAP TO ACCOMPANY
APPLICATION
TO APPROPRIATE WATER
FOR
MUNICIPAL USES
BY
CITY OF LAS VEGAS
FROM
LAS VEGAS ARTESIAN BASIN

10182