T.21 S., R.61 E., M.D.B.&M.

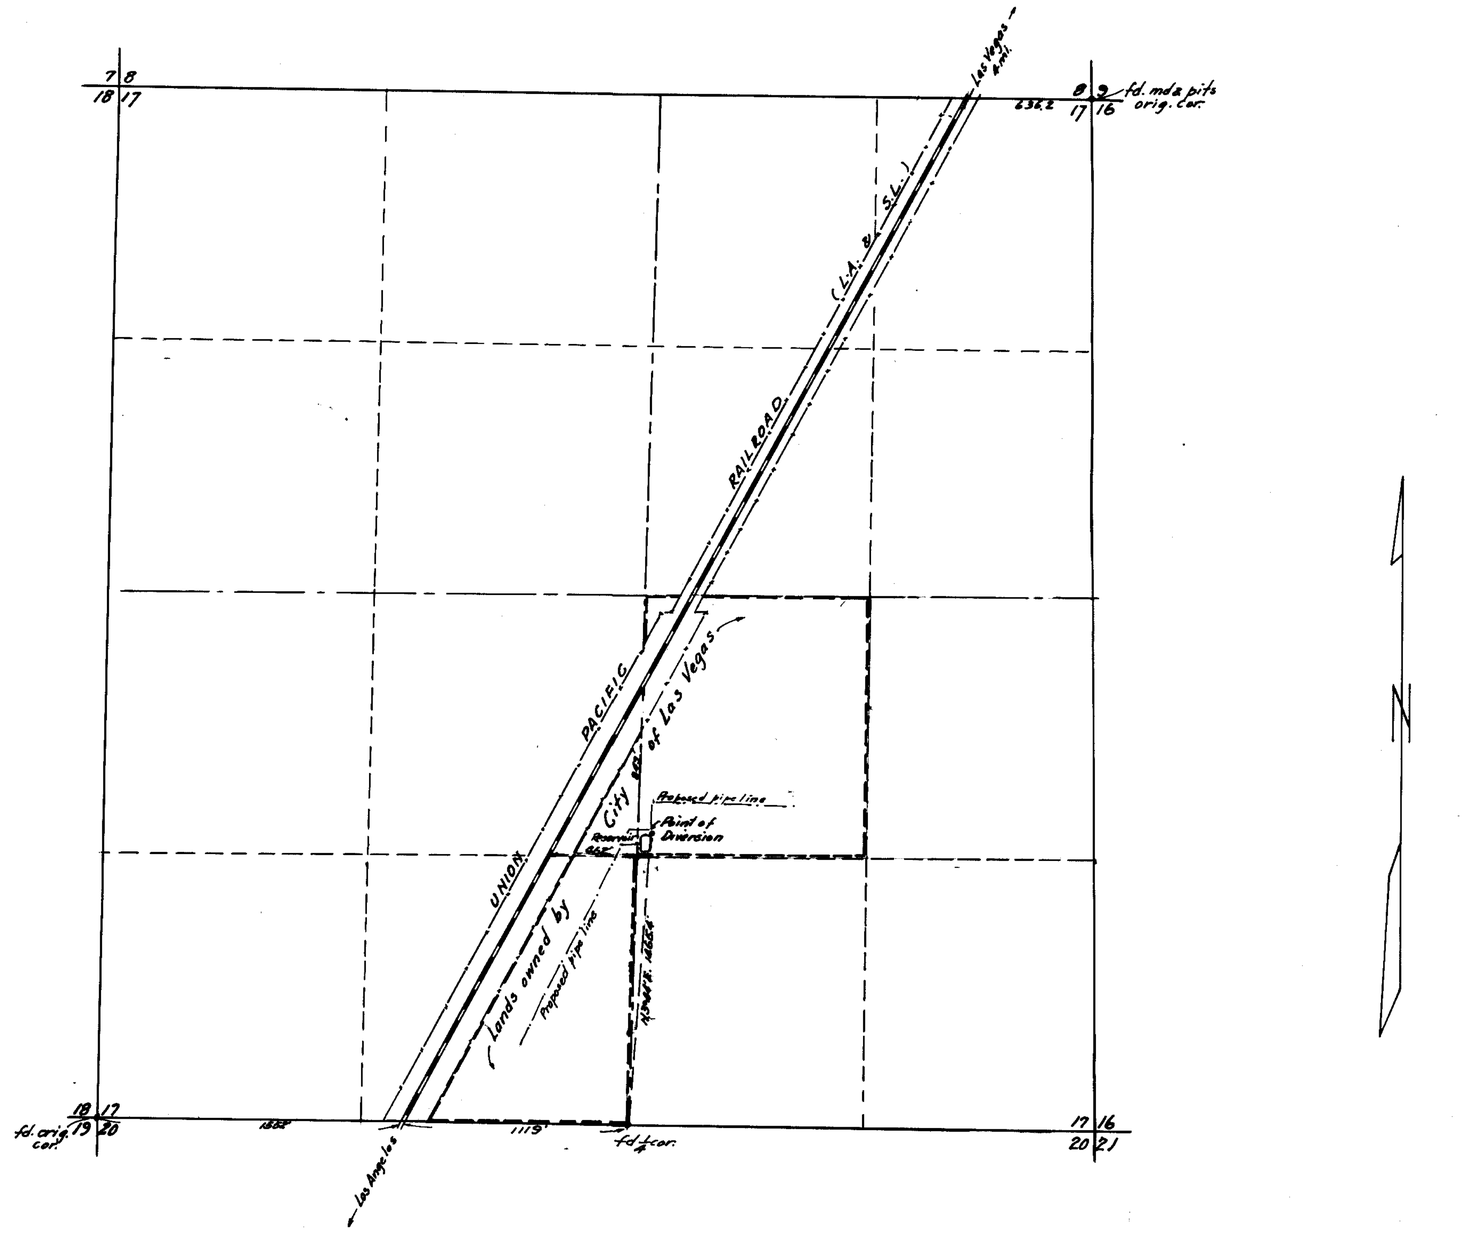

STATE OF NEVADA }
County of Clark } ss.

I, C. D. BAKER, being first duly sworn, depose and say that this map, consisting of one sheet, has been correctly drawn to the designated scale from field notes of a survey made by me on the 5th day of June, 1938; that it truly and correctly represents the location and extent of the proposed works used to divert water from Las Vegas Valley artesian basin or subterranean channel in Clark County by City of Las Vegas for gravel washing and domestic purposes. That the proposed point of diversion from well already drilled, the approximate location and size of diverting channel or other conduit, the place and manner of use, the location and name of all other works or streams which are crossed by or connected with the said works, are fully and correctly designated thereon.

C D Baker
STATE ~~WATER~~ RIGHT SURVEYOR

Subscribed and sworn to before me this 21, day of October, 1937.

O W Yates
NOTARY PUBLIC IN AND FOR CLARK COUNTY, NEVADA.

My commission expires Oct 7, 1941

SCALE 1 IN. = 400 FT.

400 0 400 800 1200

Returned for Amended
Nov 1937

10183

MAP TO ACCOMPANY
APPLICATION TO
APPROPRIATE WATER
FOR INDUSTRIAL AND
DOMESTIC USE BY
CITY OF LAS VEGAS
FROM
LAS VEGAS ARTESIAN BASIN

FILED
November 2, 1937
STATE ENGINEER'S OFFICE

10183