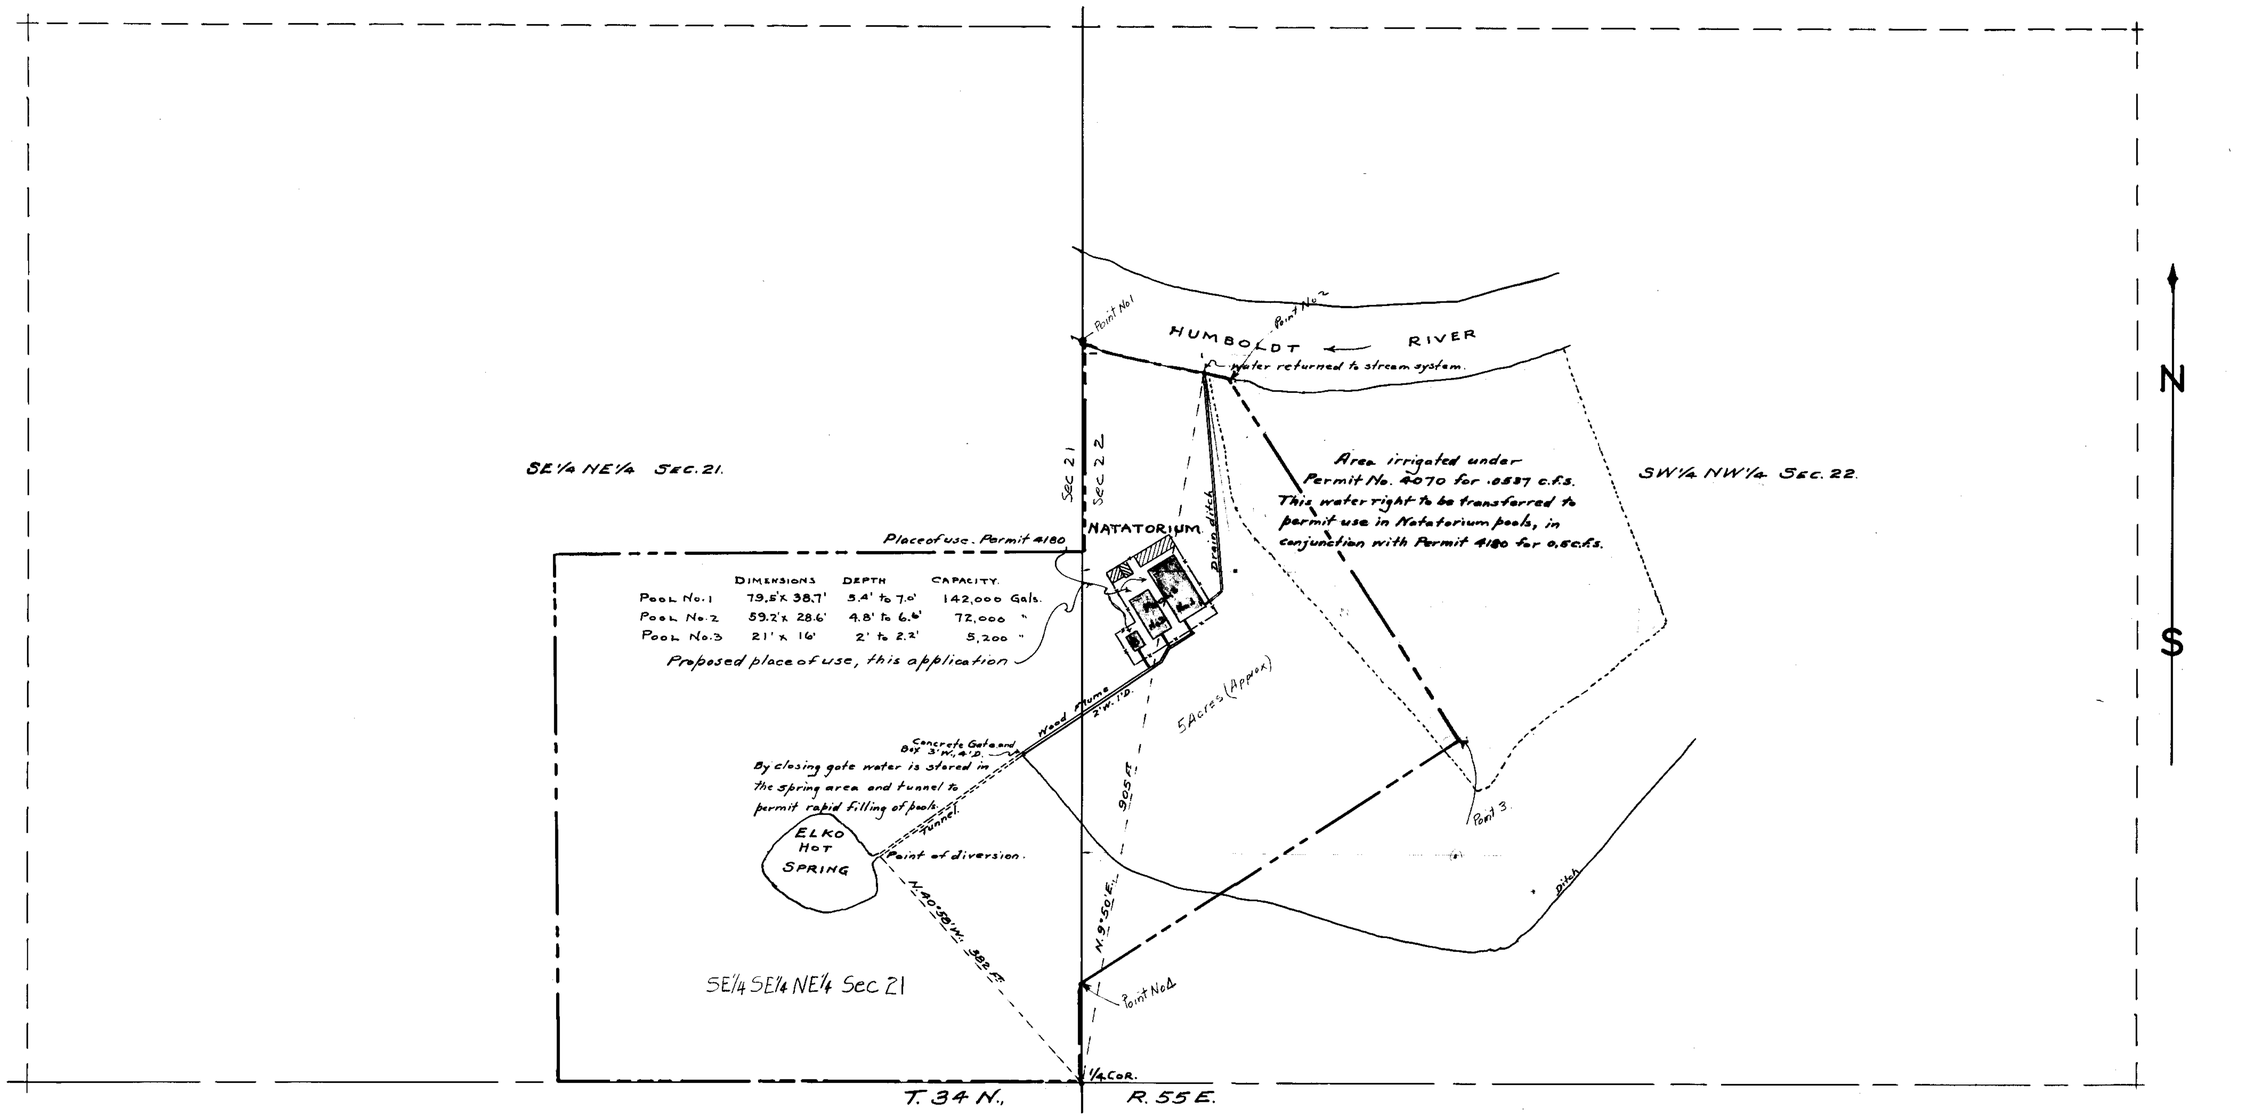

STATE OF NEVADA }
COUNTY OF ELKO } ss

I, Chas. F. DeArmond, being first duly sworn, depose and say, that this map has been correctly drawn to the designated scale from field notes of a survey made by me on the 7th. day of October, 1937; that it truly and correctly represents the location of lands irrigated under Permit No. 4070 and the location of works to be used in connection with the proposed change in place and manner of use of the water used under said permit, to permit its use for bathing purposes by the City of Elko; that proposed point of diversion, the method and manner of the proposed storage and proposed use, and the names of all other works or streams which are crossed by or connected with said works are fully and correctly designated thereon.

Chas. F. DeArmond.
State Water Right Surveyor.

Subscribed and sworn to before me this 15th. day of October, 1937.

Nicolas J. Heinhart
Notary Public in and for Elko County, Nevada.

FILED
November 2, 1937

OFFICE

10186

MAP
TO ACCOMPANY APPLICATION
TO CHANGE PLACE AND MANNER OF USE
OF WATER USED UNDER PERMIT 4070
FROM ELKO HOT SPRING
BY THE CITY OF ELKO - Dave Dotta and
ELKO NEVADA Rosa Dotta.
SCALE 1 INCH = 100 FEET.

10186