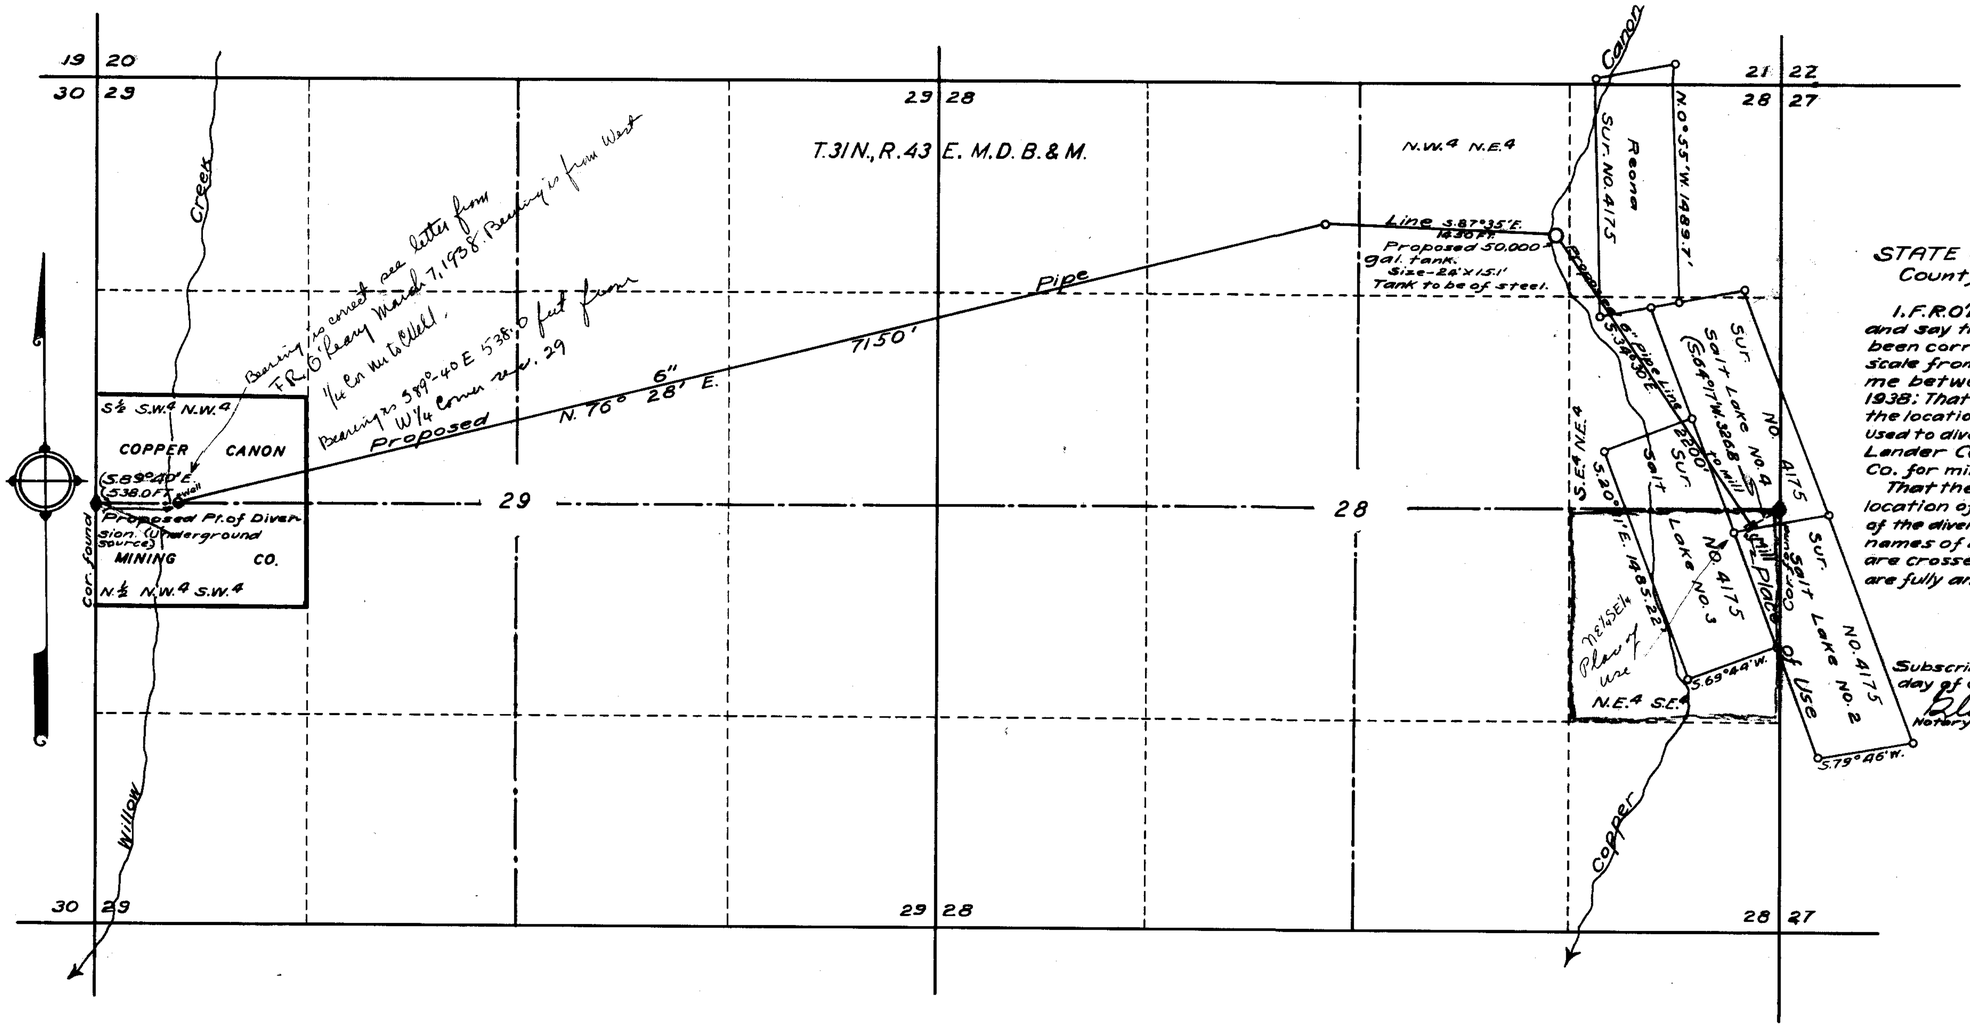

STATE OF NEVADA } S.S.
County of Humboldt

I. F. R. O'Leary, being first duly sworn, depose and say that this map and profile has been correctly drawn to the designated scale from field notes of a survey made by me between the 20 and 21 day of January 1938; That it truly and correctly represents the location and extent of the proposed works used to divert water from Willow Creek in Lander County, by the Copper Canon Mining Co. for mining, milling and domestic purposes.

That the proposed point of diversion, the location of the mill, the approximate size of the diverting conduit, and the location and names of all other works or streams which are crossed by or connected with said works, are fully and correctly designated hereon.

F. R. O'Leary
State Water Right Surveyor

Subscribed and sworn to before me this 25 day of January, 1938.

Gloria Germain
Notary Public in and for Humboldt County, Nevada.

SCALE: 1 INCH 500 FEET

0 200 600 1000 1500 2500 3000'

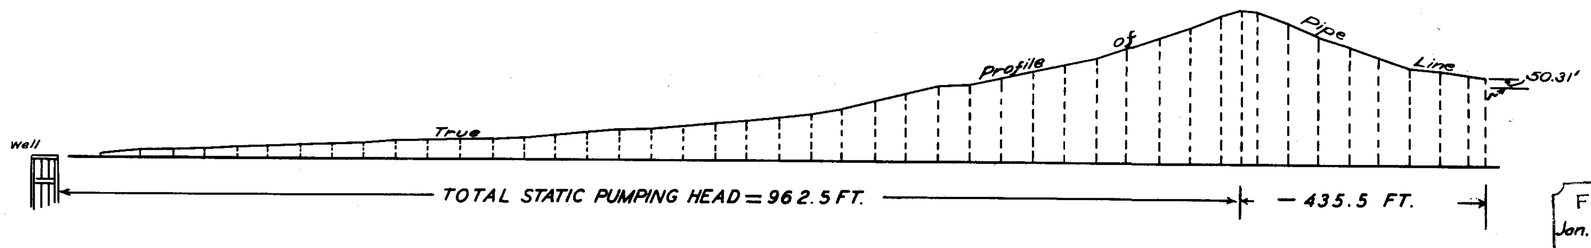

PROFILE OF PROPOSED PIPE LINE.

VERT. SCALE: 1 IN. 500'

FILED
Jan. 30, 1938
STATE ENGINEER'S OFFICE

MAP TO ACCOMPANY
APPLICATION
TO APPROPRIATE WATER
FOR
MINING AND MILLING
BY
COPPER CANYON MINING CO.
FROM
WILLOW CREEK WELL

10190