T.17S., R.59E., M.D.B.&M.

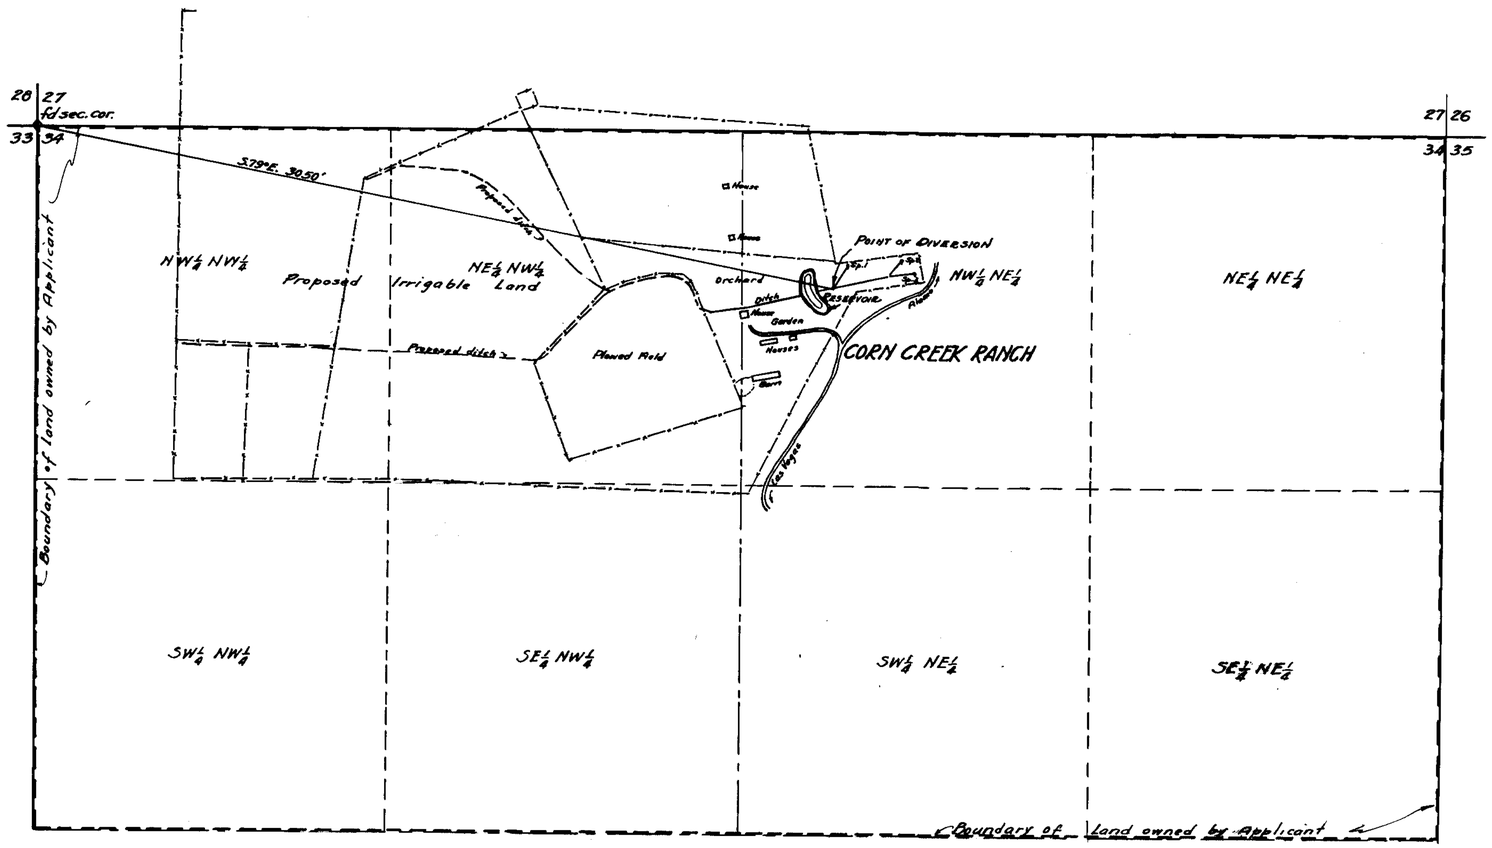

STATE OF NEVADA } ss.
County of Clark

I, C. D. BAKER, being first duly sworn, depose and say that this map, consisting of one sheet, has been correctly drawn to the designated scale from field notes of a survey made by me on the 13th day of January, 1938; that it truly and correctly represents the proposed location and extent of the works used to divert water from CORN CREEK SPRINGS, in CLARK COUNTY, by GEORGE F. WORTS, for irrigation and domestic use; that the proposed point of diversion, the approximate location and size of diverting channel, all reservoirs or basins, the location and names of all other works which will cross or connect with the proposed works, and the boundary of all lands, showing by 40-acre subdivisions the areas proposed to be served, are fully and correctly designated thereon.

C. D. Baker
STATE WATER RIGHT SURVEYOR.

Subscribed and sworn to before me this 17, day of January, 1938.

O. W. Yates
NOTARY PUBLIC IN AND FOR CLARK COUNTY, NEVADA.

My commission expires Oct. 9-1941

FILED
Jan. 24, 1938
STATE ENGINEER'S OFFICE

10198

SCALE 1IN. = 300 FT.

0 300 600 900 1200

MAP TO ACCOMPANY APPLICATION TO APPROPRIATE WATER FOR IRRIGATION AND DOMESTIC PURPOSES BY

GEORGE F. WORTS

FROM

CORN CREEK SPRINGS

N½ SEC. 34, T. 17S., R. 59E., M.D.B.&M.,
CLARK COUNTY, NEVADA.

10198