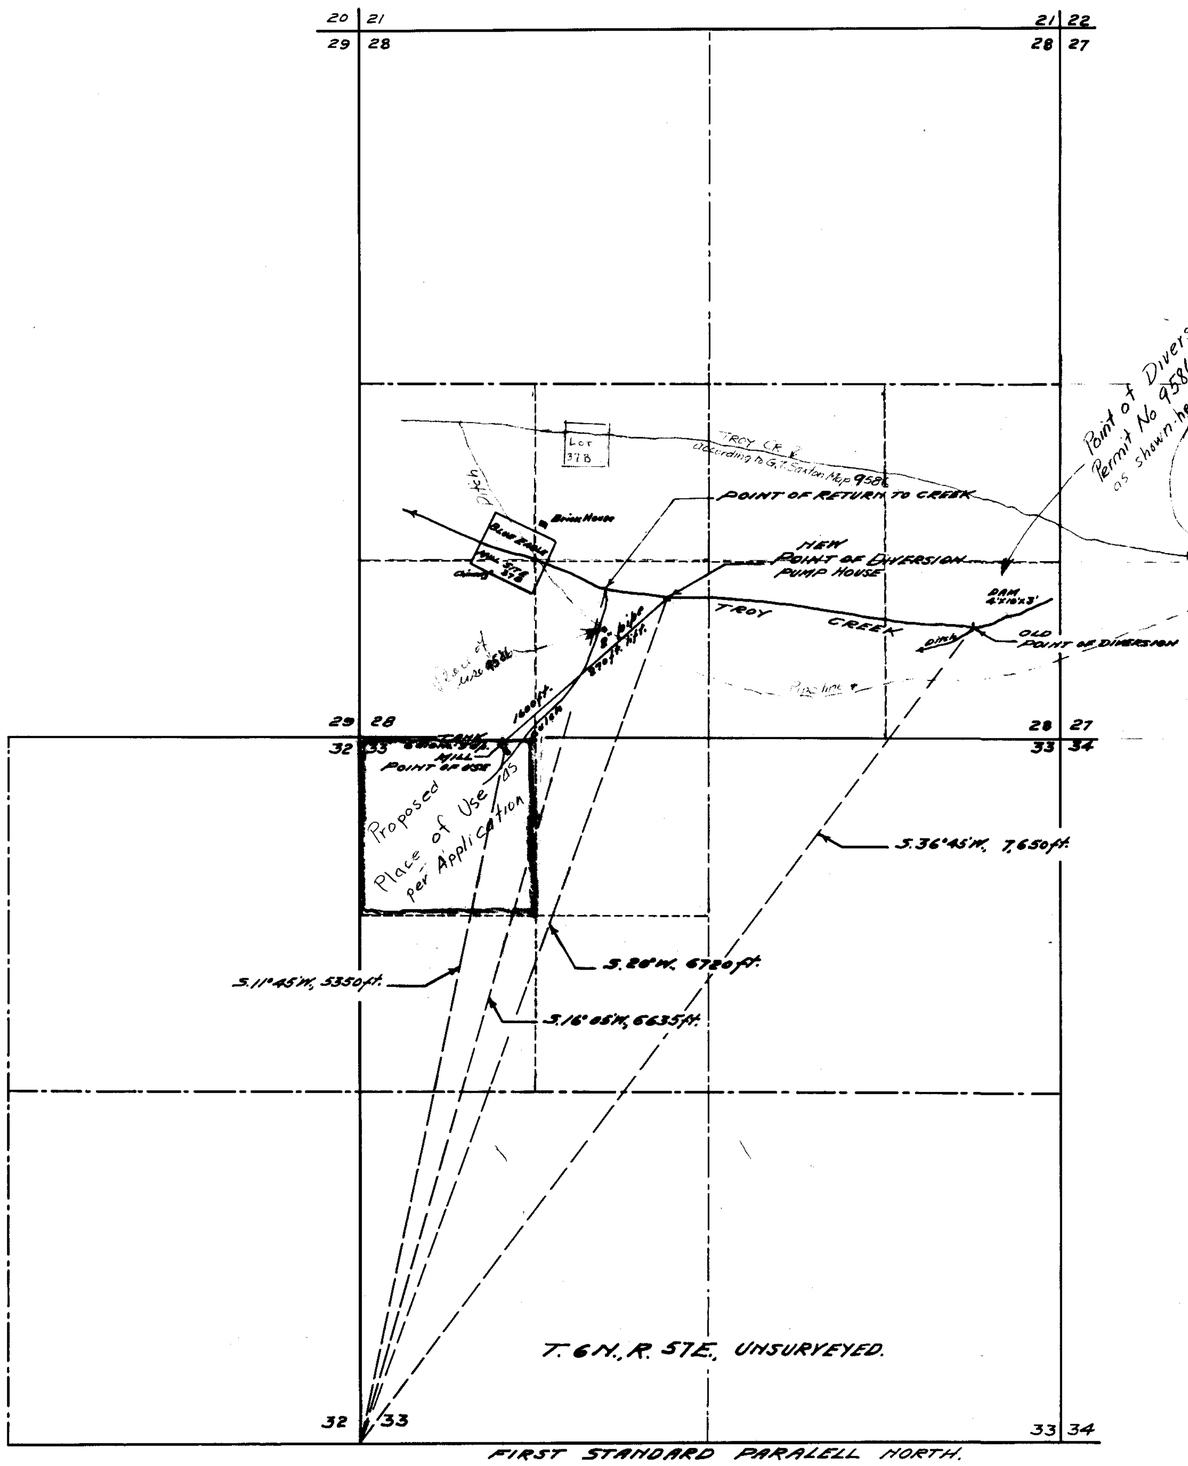

STATE OF NEVADA, } SS.
County of White Pine }

I, F.W. Millard, being first duly sworn, depose and say that this map consisting of one sheet, has been correctly drawn to the designated scale from field notes of a survey made by me between the 16th and 18th days of January, 1938; That it truly and correctly represents the location and extent of the proposed works used to divert water from TROY CREEK in Nye County by L.F. Birdno for mining and domestic purposes. That the proposed NEW point of diversion and return, the location of the pumping plant, pipe line and mill, the approximate size and capacity of the diverting conduit, and the location and names of all other works or streams which are crossed by or connected with said works, are fully and correctly designated hereon.

F.W. Millard
State Water Right Surveyor.

Subscribed and sworn to before me this 24th day of January, 1938.

Notary Public in and for White Pine County, Nevada.

NOTE.
The point of diversion under Application No. 9586 described as being in the SE¼ of SW¼ SEC. 27, T. 6N., R. 57E., Uns. was in error, the point of diversion was in the SE¼ of SW¼ Sec. 28, T. 6N., R. 57E., Uns. as shown on this map.

F.W. Millard
State Water Right Surveyor.

0 500 1000 2000
SCALE 1-IN. = 600 FT.

Returned for use
Feb 10, 1938 10200 2760 January 13, 1944

FILED
Feb. 7, 1938

MAP
TO ACCOMPANY APPLICATION TO CHANGE
THE POINT OF DIVERSION & USE
APPLICATION NO. 9586.
FOR MINING, MILLING & DOMESTIC PURPOSES
BY L.F. BIRDNO
FROM TROY CREEK
SURVEYED BY
JAN.-17-1938. F.W. MILLARD & SON.
ELY, NEVADA.

10200