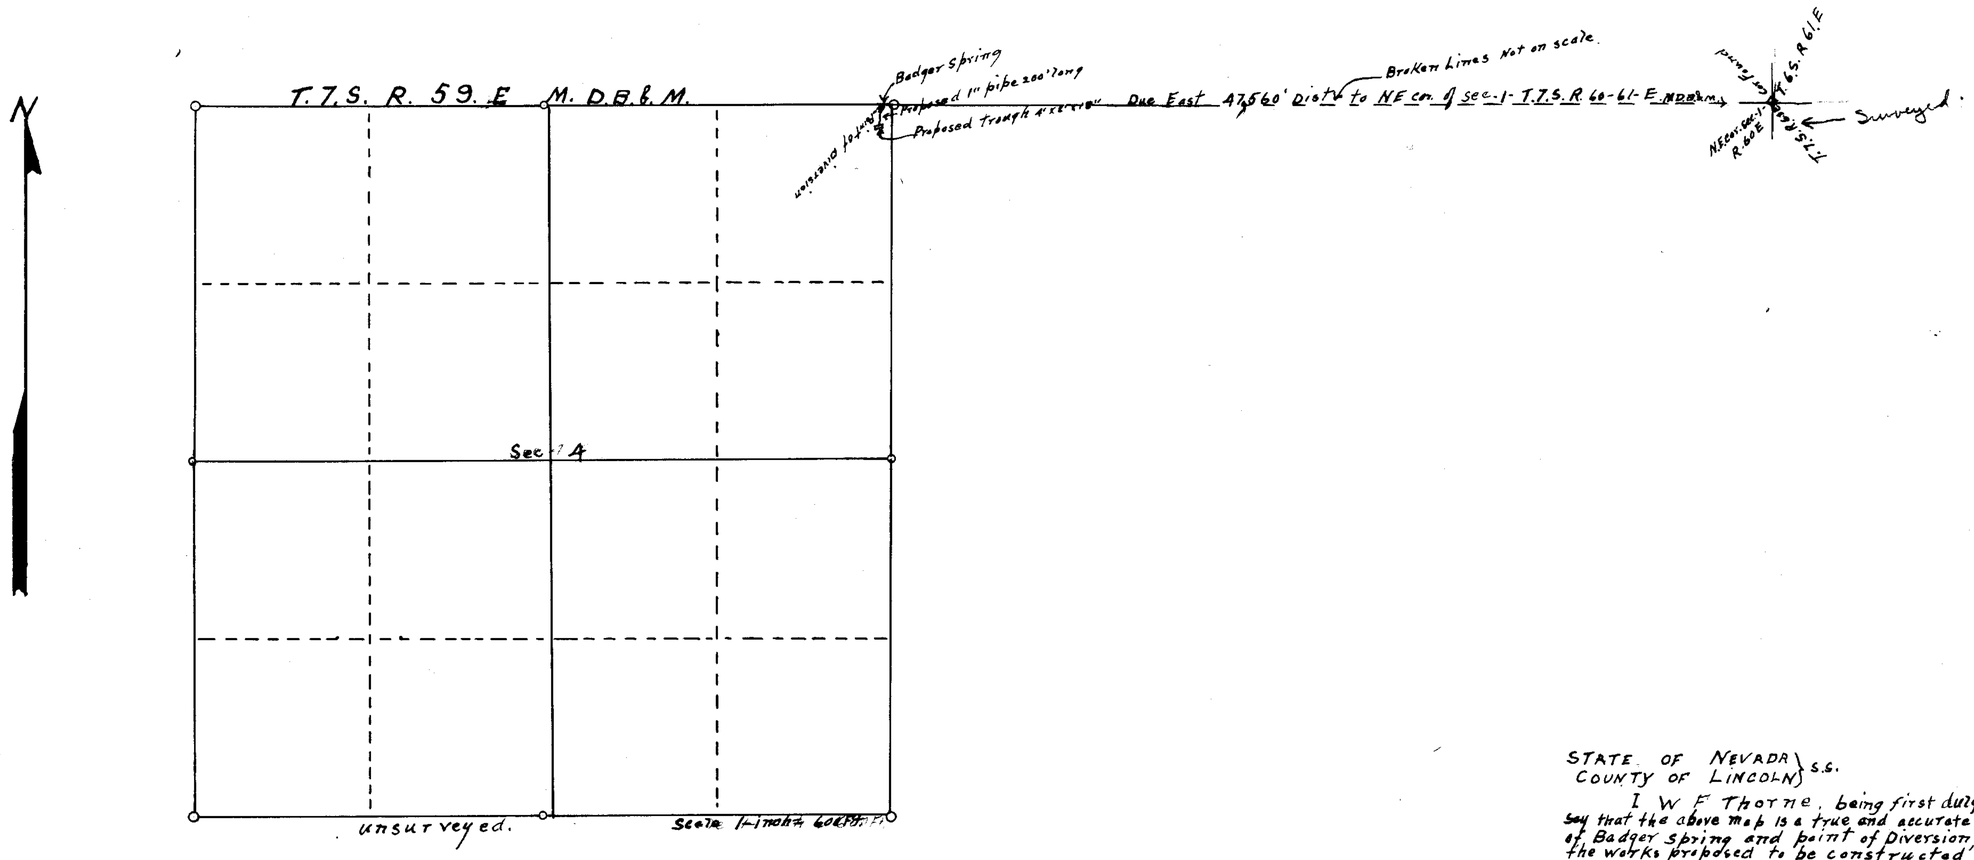

STATE OF NEVADA }
COUNTY OF LINCOLN } s.s.

I W F Thorne, being first duly sworn, depose and say that the above map is a true and accurate plat of the location of Badger Spring and point of Diversion, together with the works proposed to be constructed, as taken from the field notes of a survey made by me, and completed on the 4th day of December 1915.
That the map and survey were made at the instance of Wm Lamb and that it truly represents the conditions on the ground.

W F Thorne
State water right surveyor.

Subscribed and sworn to before me this 9th day of April 1938

Madge Pace
Postmaster

app returned for correction
May 10, 1938
10214
Certificate No. 2602 Issued Sept. 30, 1941

FILED
May 3, 1938
STATE ENGINEER'S OFFICE

Wm Lamb
Map of
Badger Spring
Alamo Lincoln County Nevada
Serial No. 10214.

10214