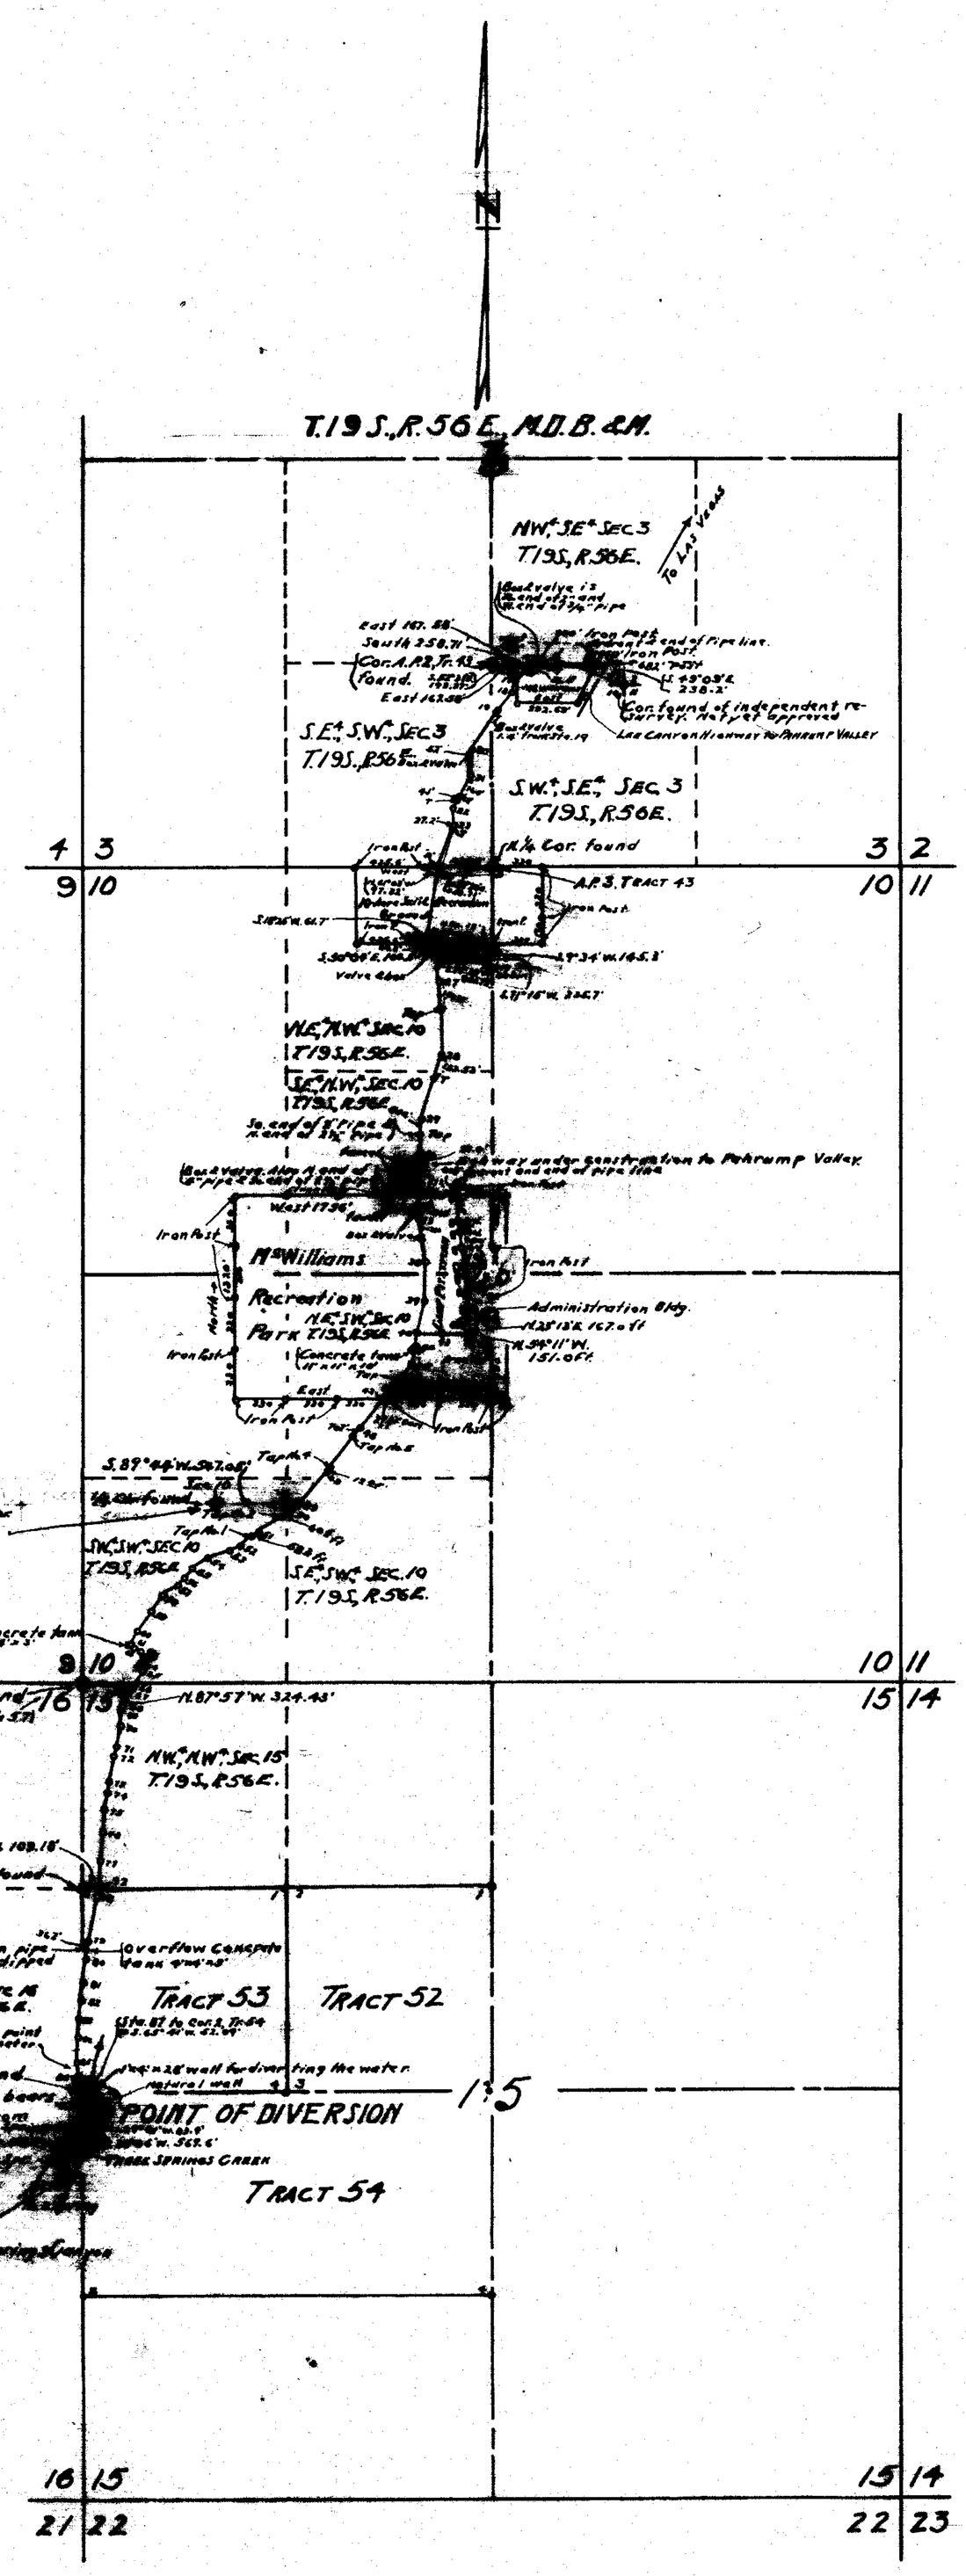

STATE OF NEVADA
COUNTY OF CLARK } S.S.

I, L.A. Harris being first duly sworn, depose and say that this map, consisting of one sheet, has been correctly drawn to the designated scale from field notes of a survey made by me between the 6 day of October and the 5 day of November, 1937; that it truly and correctly represents the actual location and extent of the works used to divert water from Three Springs Creek in Clark County, by J.T. McWilliams for domestic and public use. That the point of diversion, the actual location and size of the diverting channel, all reservoirs or tanks, the location and names of all other works which [illegible] connect with the constructed works, the location and names of all streams which are crossed by, or connected with said works, and the place and manner of use are fully and correctly designated thereon.

L.A. Harris
STATE WATER RIGHT SURVEYOR

Subscribed and sworn to before me this 31 day of January 1938.
[illegible]
NOTARY PUBLIC IN AND FOR CLARK COUNTY, NEVADA.

FILED
March 25, 1938
STATE ENGINEER'S OFFICE

64406

10218

50844

Application was returned March 25 because application was [illegible]

MAP TO ACCOMPANY
APPLICATION
TO APPROPRIATE THE WATER
OF
DOMESTIC & PUBLIC USE
J.T. McWILLIAMS
THREE SPRINGS CREEK

SCALE: 1 IN. = 600 FT.

0 200 400 600 800 2000 3000 FT.

2762 Jan. 28, 1944

64406

10218