T.20 S., R.61 E.

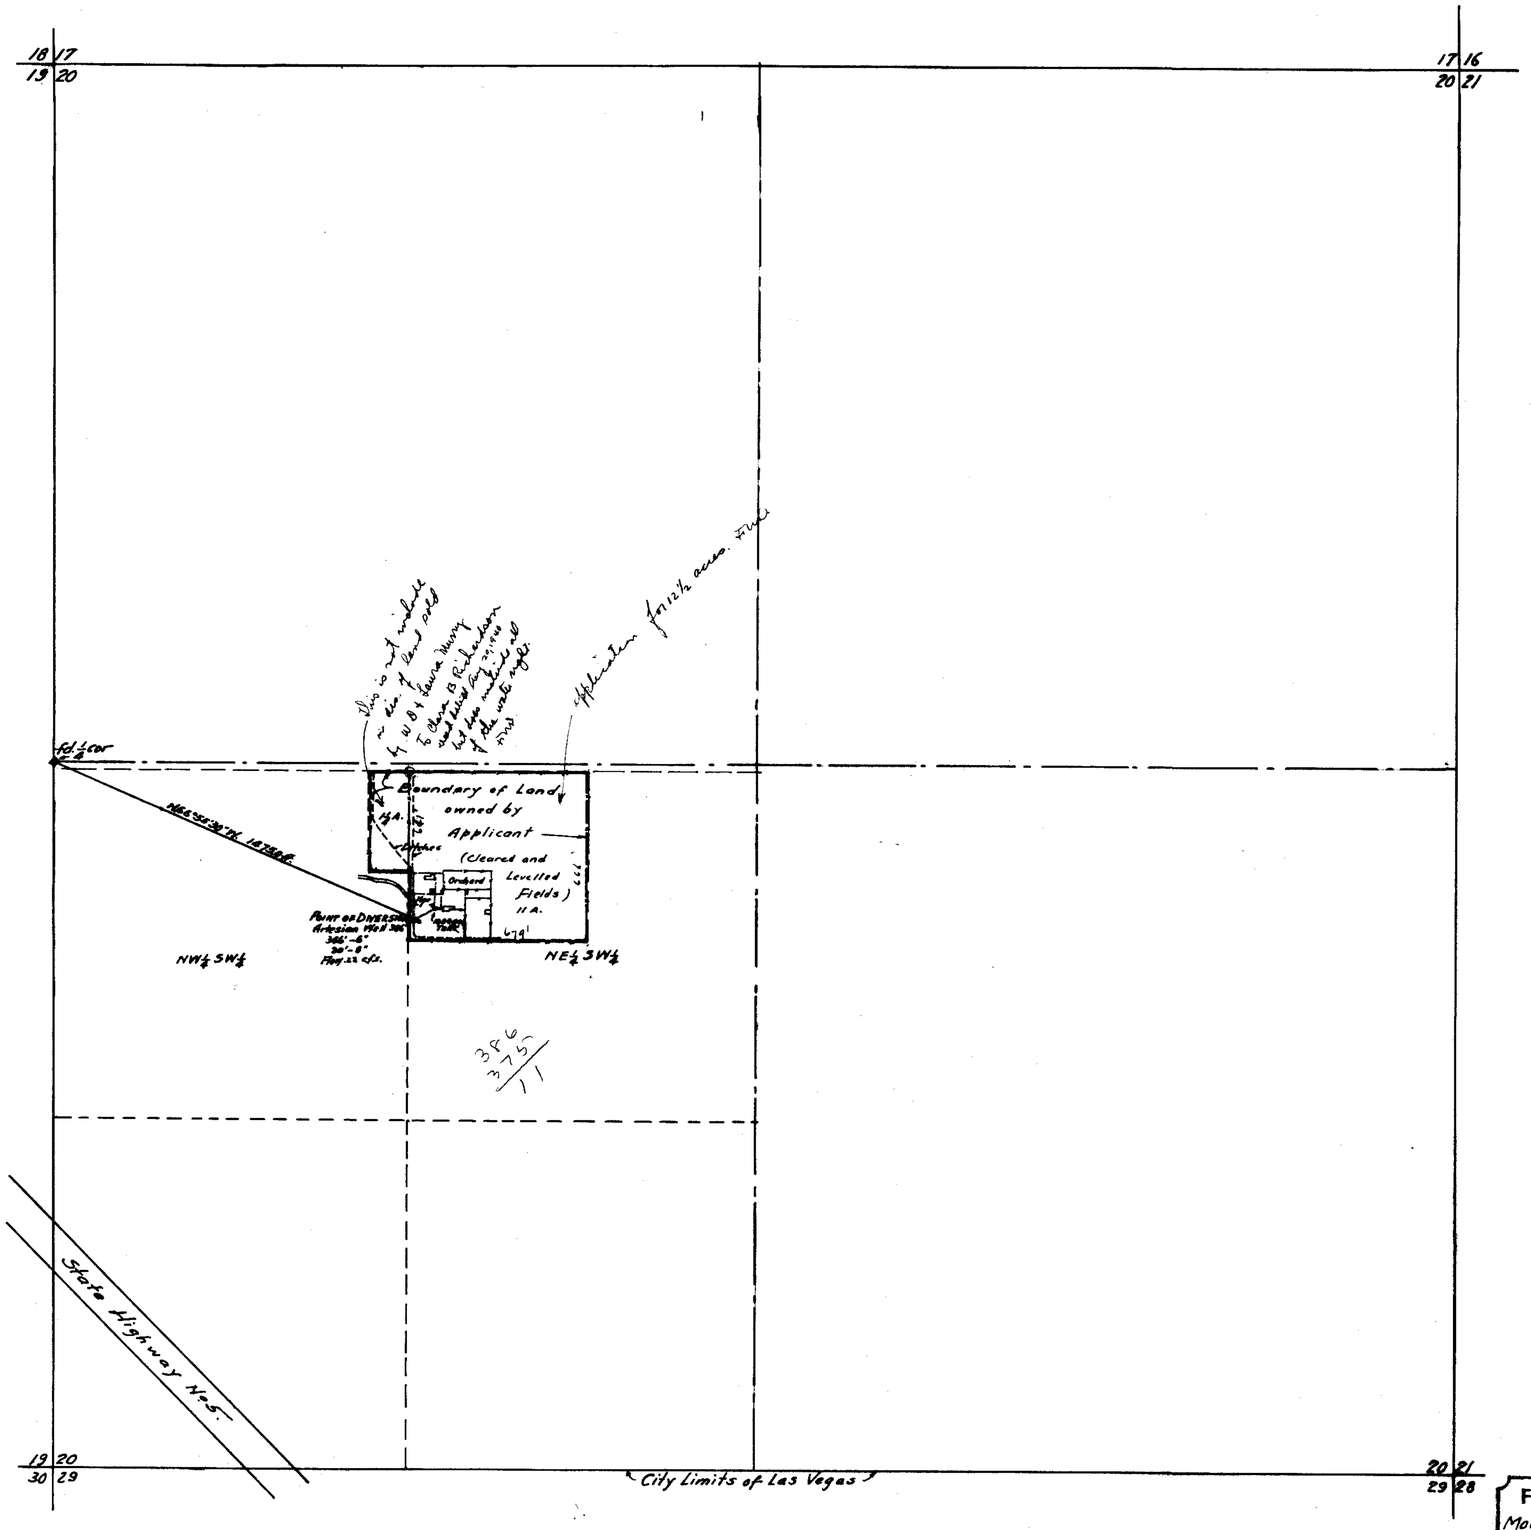

STATE OF NEVADA } SS.
County of Clark

I, C. D. BAKER, being first duly sworn, depose and say that this map, consisting of one sheet, has been correctly drawn to the designated scale from the field notes of a survey made by me on the 6th day of March, 1938; that it truly and correctly represents the location and extent of the proposed works used to divert water from Las Vegas Valley artesian basin, by W. D. Murray, for irrigation and domestic purposes. That the point of diversion, location of diverting channel, the place and manner of use, the location of lands owned or controlled by applicant and the location and names of all other works which are crossed by or connected with said works, are fully and correctly designated thereon.

C. D. Baker
STATE WATER RIGHT SURVEYOR.

Subscribed and sworn to before me this 19th day of March, 1938.

A. P. Harrington
NOTARY PUBLIC IN AND FOR CLARK COUNTY, NEV.

My Commission expires February 18, 1941.

FILED
May 4, 1938
STATE ENGINEER'S OFFICE

7652 Sept. 14, 1942

SCALE 1 IN. = 300 FT.

0 300 600 900 1200

10241

MAP TO ACCOMPANY
APPLICATION
TO APPROPRIATE WATER
FOR
IRRIGATION & DOMESTIC USE
BY
W. D. MURRAY
LAS VEGAS VALLEY ARTESIAN BASIN

10241