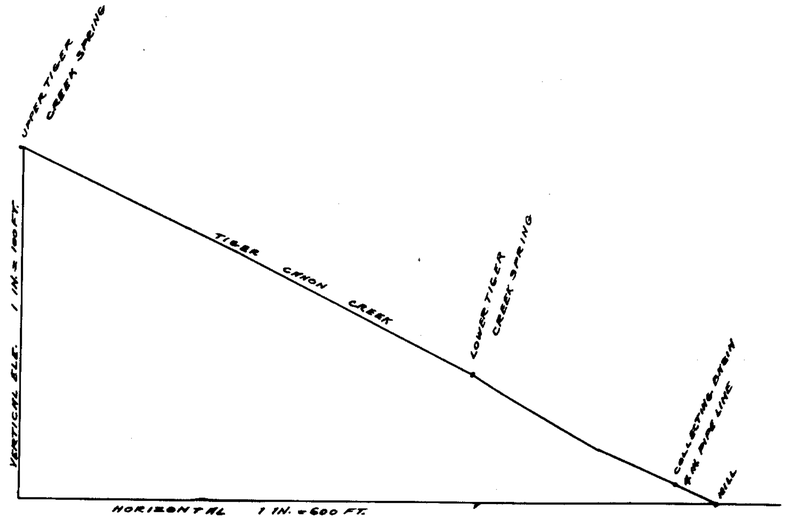

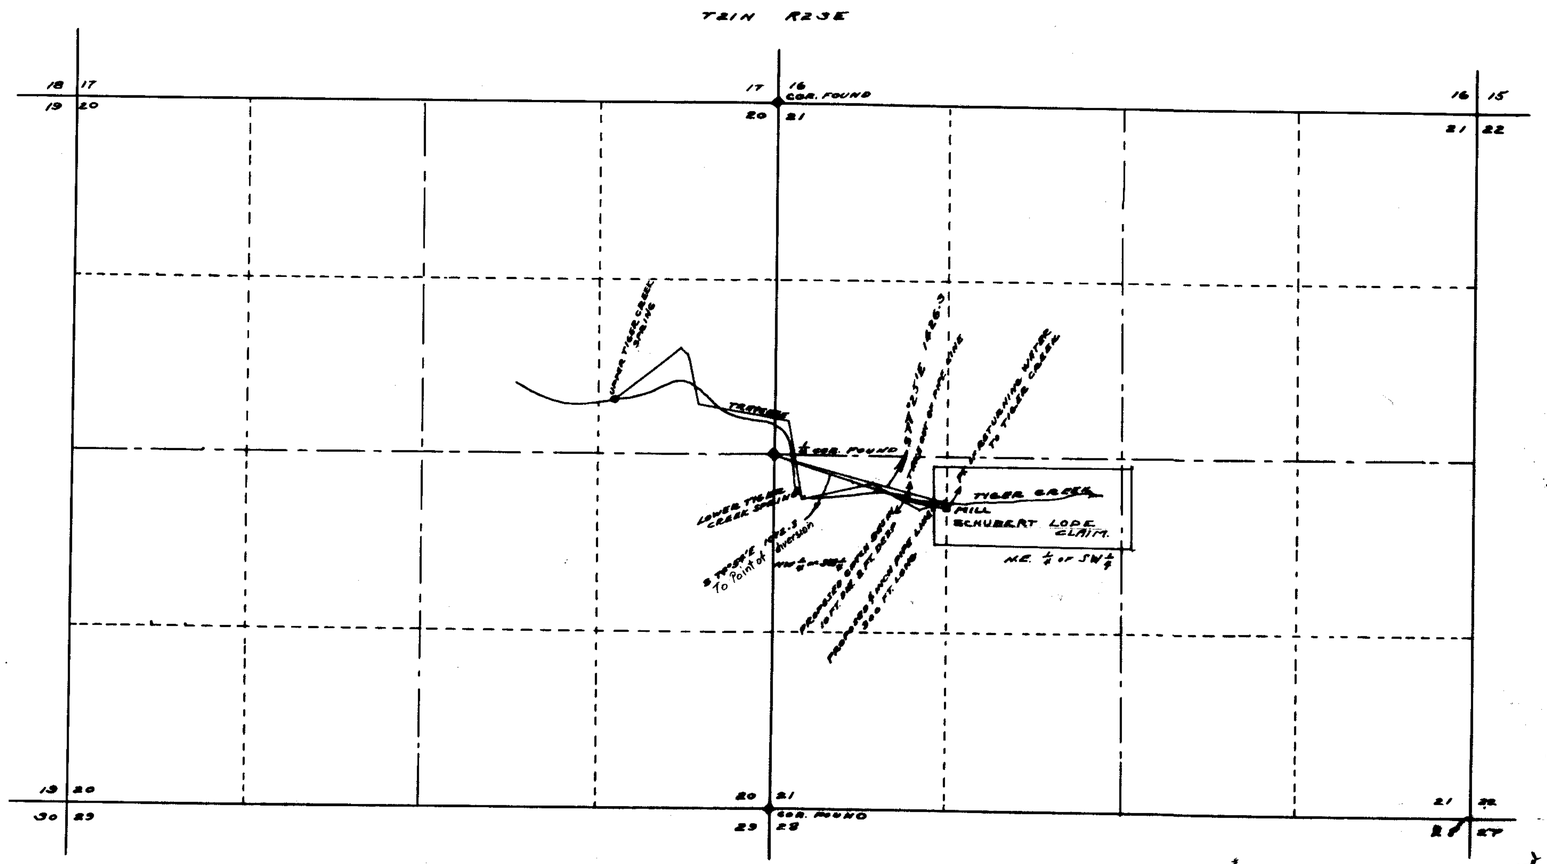

STATE OF NEVADA
COUNTY OF WASHOE } S.S.

I, W.A. Pray, being first duly sworn, depose and say that this map, consisting of one sheet, has been correctly drawn to the designated scale from field notes of a survey made by me on the 14 day of September, 1938; that it truly and correctly represents the proposed location and extent of the works to be used to divert water from Tiger Creek Springs in Washoe County by Ben Fabian, for Mining, Milling, and Domestic Use. That the proposed point of diversion, the approximate location and size of the diverting pipe, all reservoirs and basins, the location and names of all other works which will cross or connect with the proposed works, and the boundary of all lands, showing by 40 acre sub-divisions, where the proposed works will be located, are fully and correctly designated thereon.

W. A. Pray
STATE WATERRIGHT SURVEYOR

Subscribed and sworn to before me this 17 day of September, 1938.

Annie J. Christensen
NOTARY PUBLIC IN AND FOR LYON COUNTY, NEVADA

Com. expires Apr. 7th, 1939.

N

2731 Oct. 28, 1943

SCALE 1 IN. = 600 FT.

Amended app. not in 10/7/38 Inv.

FILED
September 22, 1938
STATE ENGINEER'S OFFICE

MAP TO ACCOMPANY
APPLICATION
TO APPROPRIATE WATER
FOR
MINING MILLING AND DOMESTIC USE
BY
BEN FABIAN
FROM
TIGER CREEK SPRINGS

10246

10246