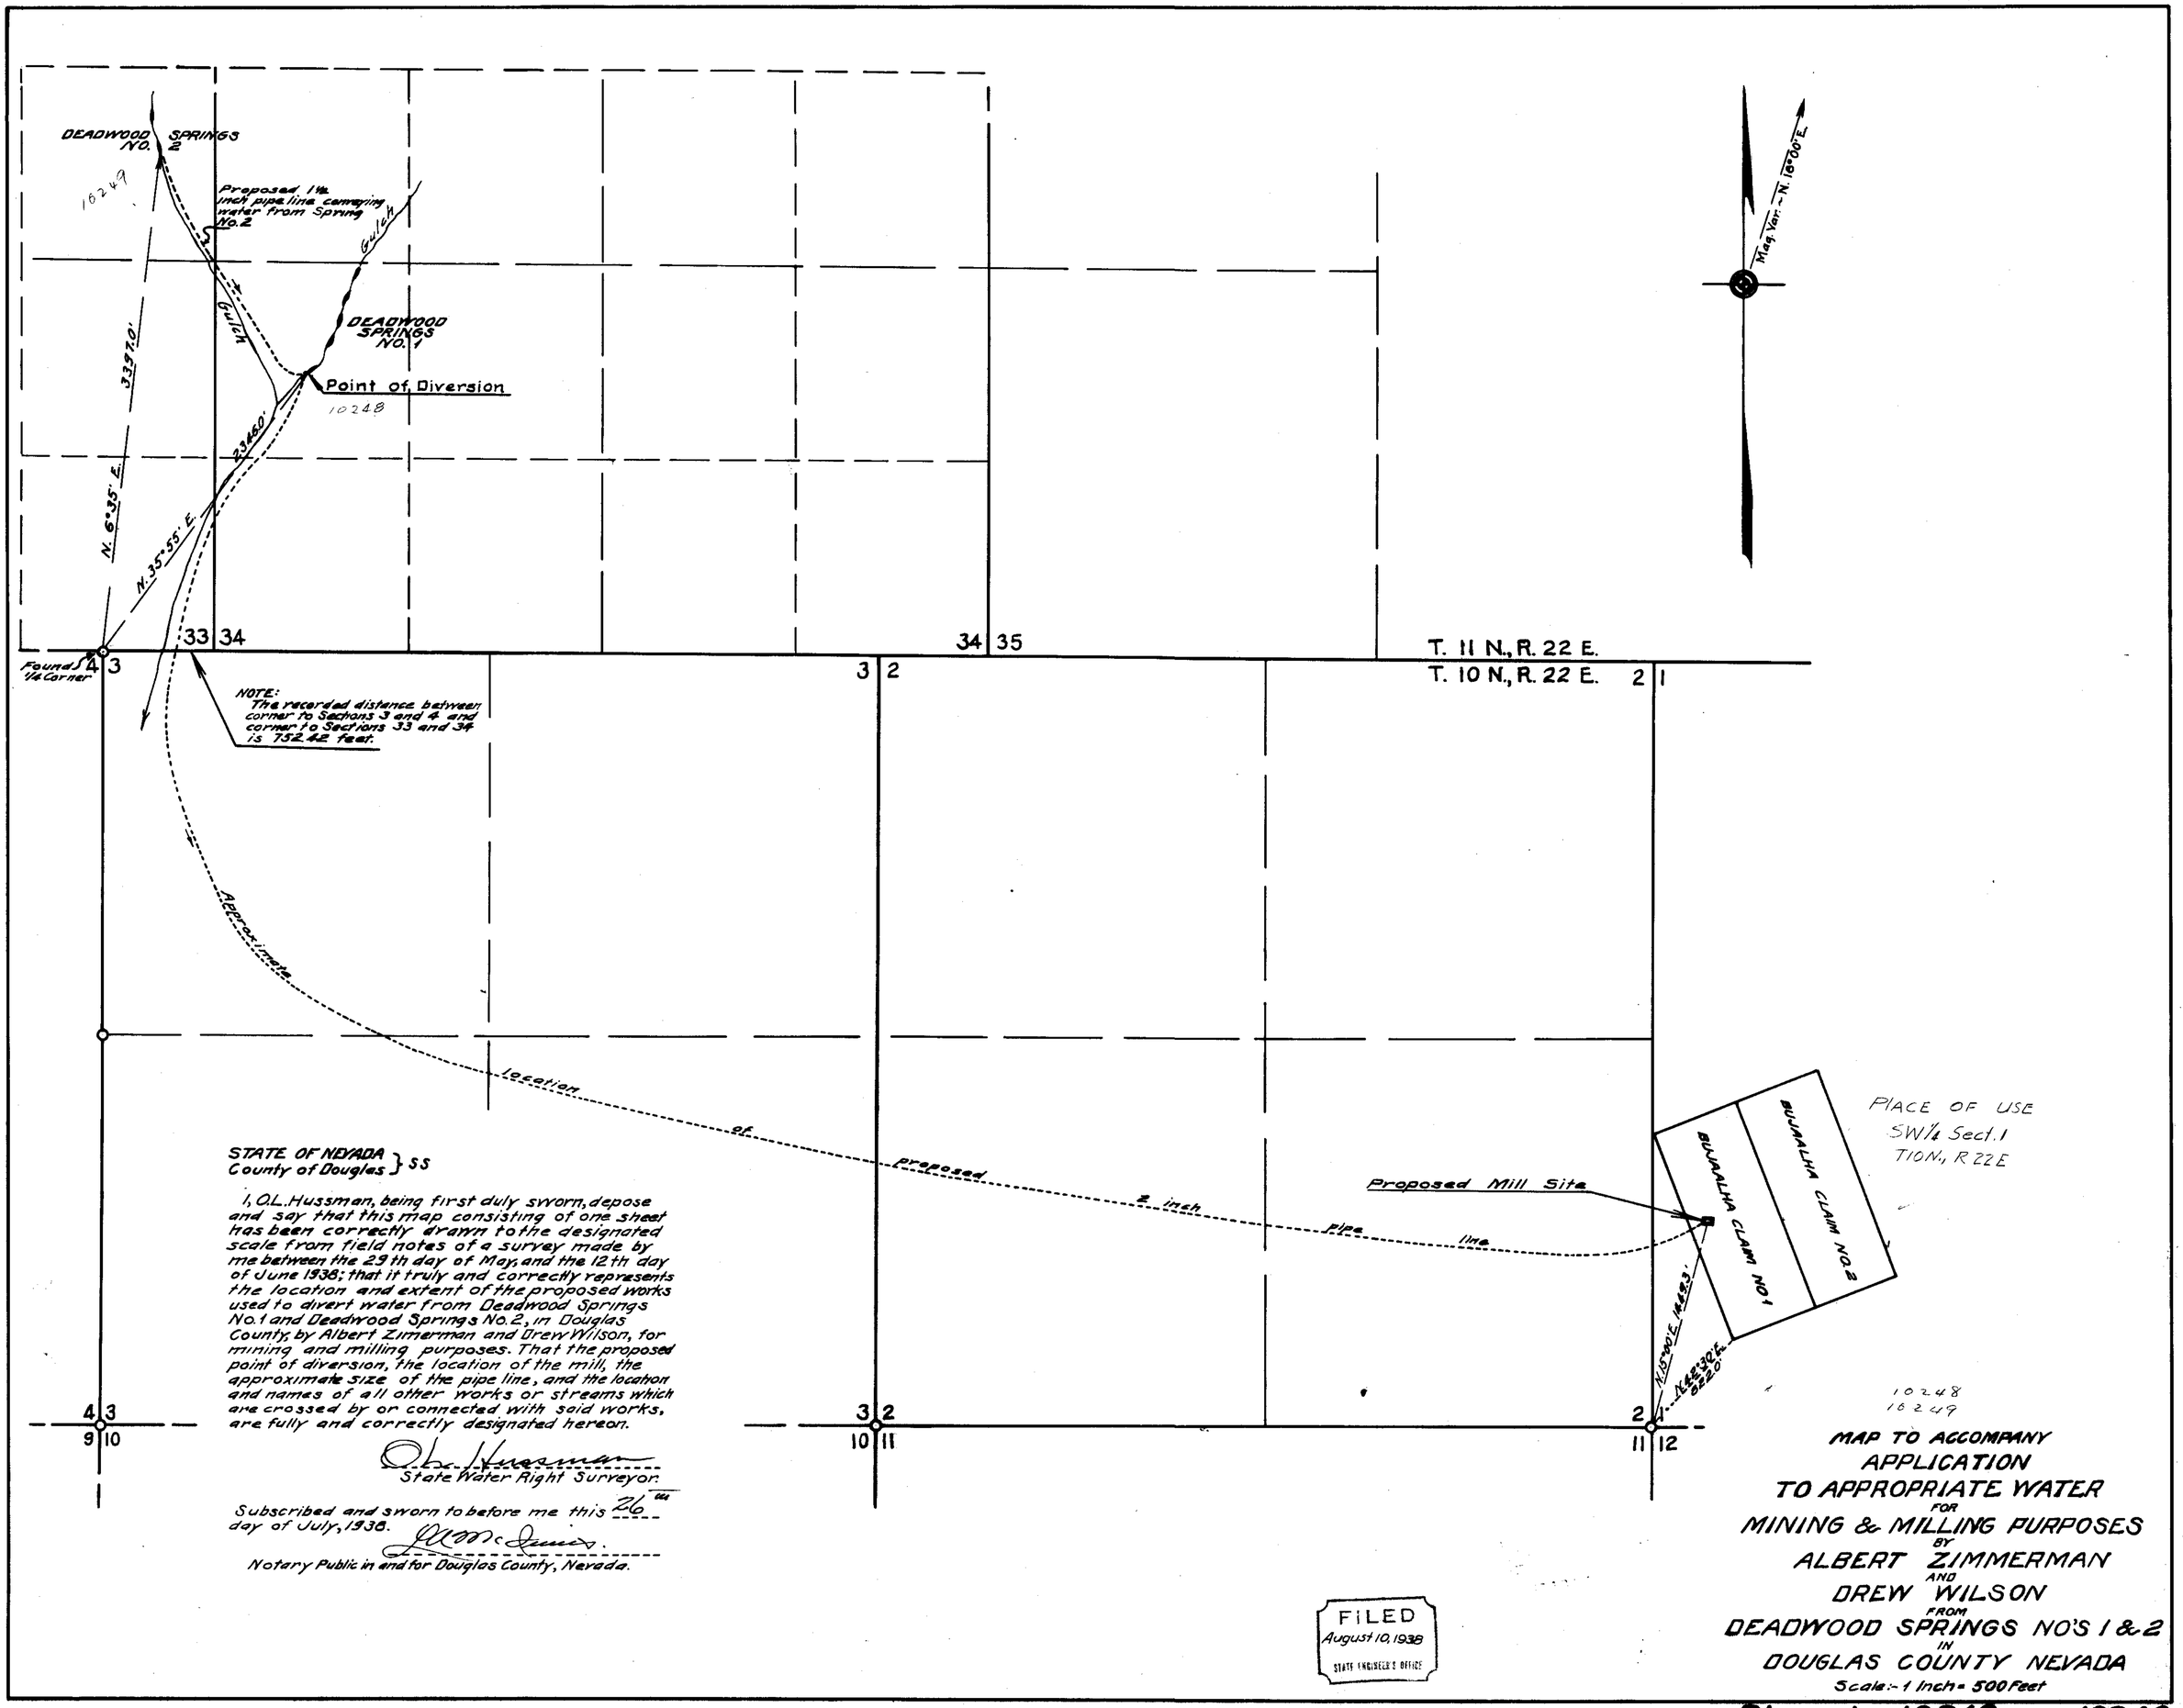

STATE OF NEVADA }
County of Douglas } SS

I, O.L. Hussman, being first duly sworn, depose and say that this map consisting of one sheet has been correctly drawn to the designated scale from field notes of a survey made by me between the 29th day of May, and the 12th day of June 1938; that it truly and correctly represents the location and extent of the proposed works used to divert water from Deadwood Springs No. 1 and Deadwood Springs No. 2, in Douglas County, by Albert Zimmerman and Drew Wilson, for mining and milling purposes. That the proposed point of diversion, the location of the mill, the approximate size of the pipe line, and the location and names of all other works or streams which are crossed by or connected with said works, are fully and correctly designated hereon.

O.L. Hussman
State Water Right Surveyor.

Subscribed and sworn to before me this 26th day of July, 1938.

L. McInnis.
Notary Public in and for Douglas County, Nevada.

FILED
August 10, 1938
STATE ENGINEER'S OFFICE

Place in → 10248 10249