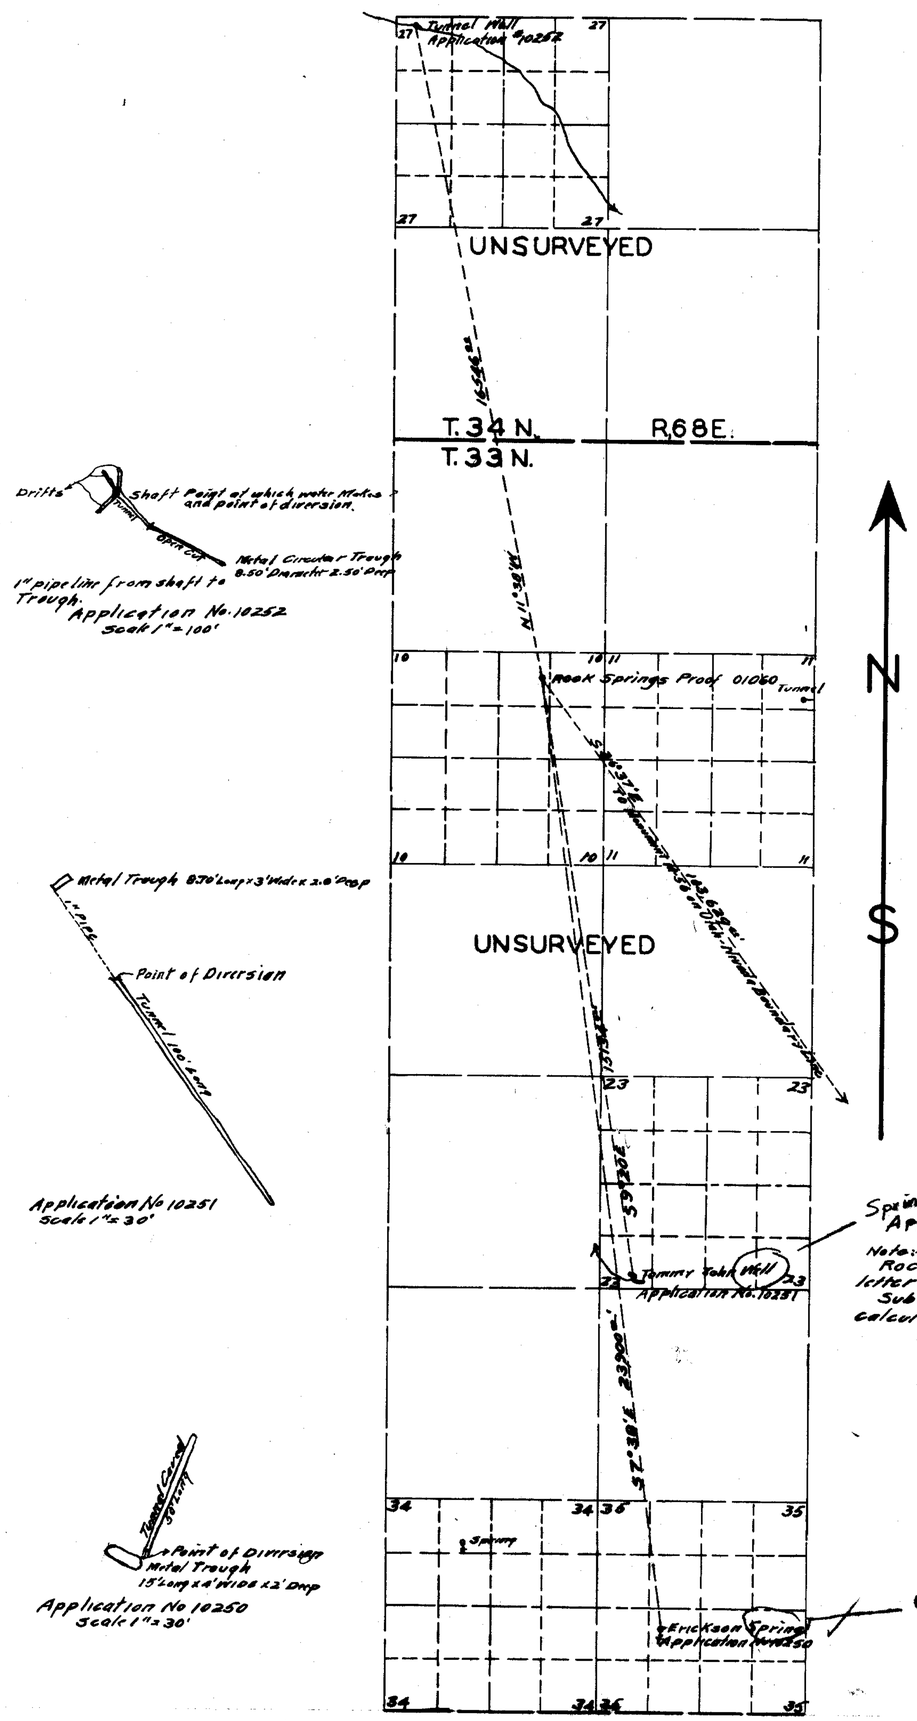

Spring according to Application. Fmd.

Note:-
Rock Springs Tie From State Engineers letter dated October 28, 1938.
Subdivisions shown on this map calculated from this tie
WHS.

File need 10250

calls this point Erickson Well in application which is which? Fmd.

STATE OF NEVADA } SS
COUNTY OF ELKO }

I, W.H. Settelmeyer, being first duly sworn, depose and say, that this map has been correctly drawn to the designated scale from field notes of a survey made by me between the 13th and 15th days of November 1938 both days inclusive; that it truly and correctly represents the location and extent of works to be used to divert water from Tunnel Well, Tommy Johns Well, Erickson Well in Elko County, by Charles McKellar of Tooele, Utah, for stockwatering purposes. That the points of diversion, the location and sizes of tunnels, the places and manner of use and the location and names of all other works, which are crossed by or connected with the said works are fully and correctly designated hereon.

Tommy Johns Spring according to the application

Spring

W.H. Settelmeyer
State Water Right Surveyor

Subscribed and sworn to before me this 10th day of November 1938 Verla McFarlane
Notary Public in and for Elko County, Nevada

10250 - Erickson Well.

#10250	Certificate No.	2690	June 29, 1943
#10251		2691	June 29, 1943
#10252		2692	June 29, 1943

10

Scale 1" = 2000 Ft. ?
not in accordance with requirements

MAP
TO ACCOMPANY APPLICATION TO APPROPRIATE WATER FOR STOCKWATERING BY CHARLES McKELLAR FROM WELLS (underground source + Springs).

FILED
November 21, 1938
STATE ENGINEER'S OFFICE

Place in → 10250 - 10251 - 10252