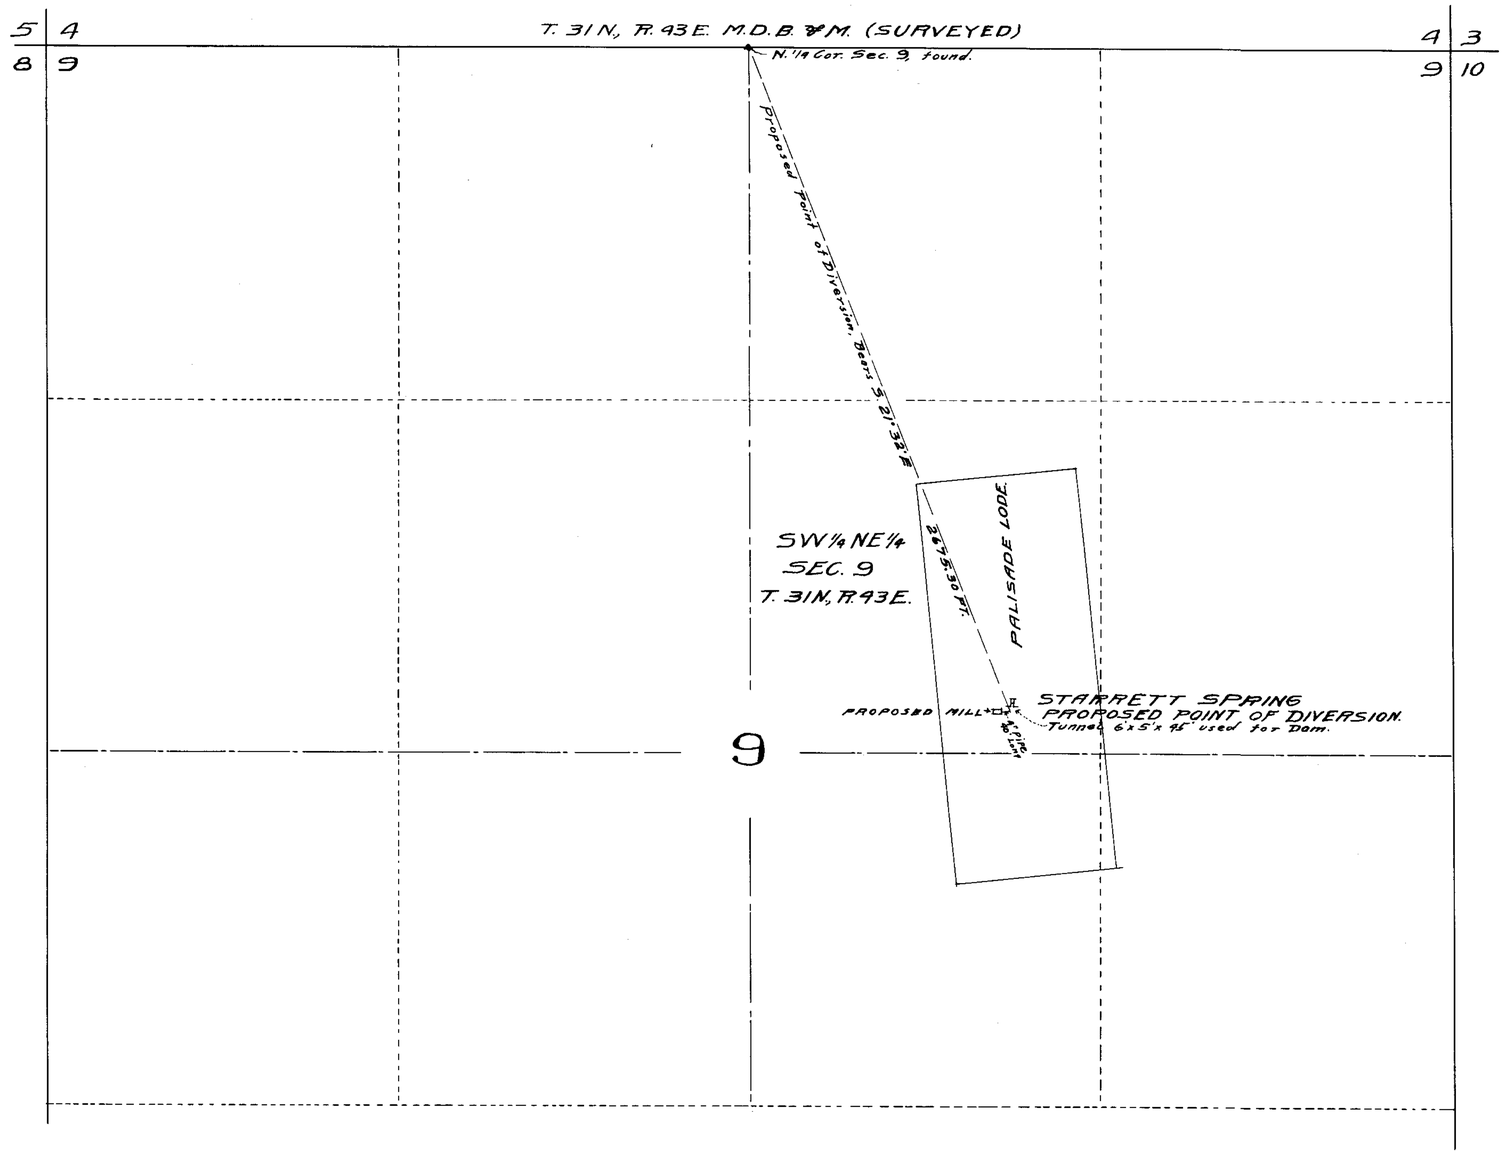

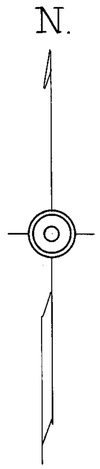

STATE OF NEVADA } S.S.
County of Humboldt

I, F. R. O'Leary, being first duly sworn, depose and say that this map has been correctly drawn to the designated scale from field notes of a survey made by me on the 21st day of October, 1938; that it truly and correctly represents the location and extent of the proposed works used to divert water from Starrett Spring, in Lander County, by Rosemary de Longchamps, for mining, milling and domestic purposes. That the proposed point of diversion, the location of the mill, the approximate size of the diverting conduit, and the location and names of all other works or streams which are crossed by or connected with said works, are fully and correctly designated thereon.

F. R. O'Leary
STATE-WATER RIGHT SURVEYOR.

Subscribed and sworn to before me this 22nd day of October, 1938.
Gloria Germain
NOTARY PUBLIC IN AND FOR HUMBOLDT COUNTY, NEVADA.

10259

SCALE: 1 IN = 300 FT.

0 100 200 300 400 500 1000 1500 FT.

FILED
October 25, 1938
STATE ENGINEER'S OFFICE

MAP TO ACCOMPANY
APPLICATION
TO APPROPRIATE WATER
FOR
MINING MILLING AND
DOMESTIC PURPOSES
BY
ROSEMARY DE LONGCHAMPS
from STARRETT SPRING

10259