State of Nevada
County of Washoe } ss.

I, D.H.Updike, being first duly sworn, depose and say that this map has been correctly drawn to the designated scale from field notes of a survey made by me between the 8th day of May and the 18th day of October, 1938, that it truly and correctly represents the location and extent of the works used to divert water from springs, in Washoe County, for the Trayco Placer Co. Inc. for milling purposes.

D.H.Updike
State Water Right Surveyor

Subscribed and sworn to before me this 22nd day of October 1938.

Chas. D. Borden
Notary public in and for Washoe County Nevada.

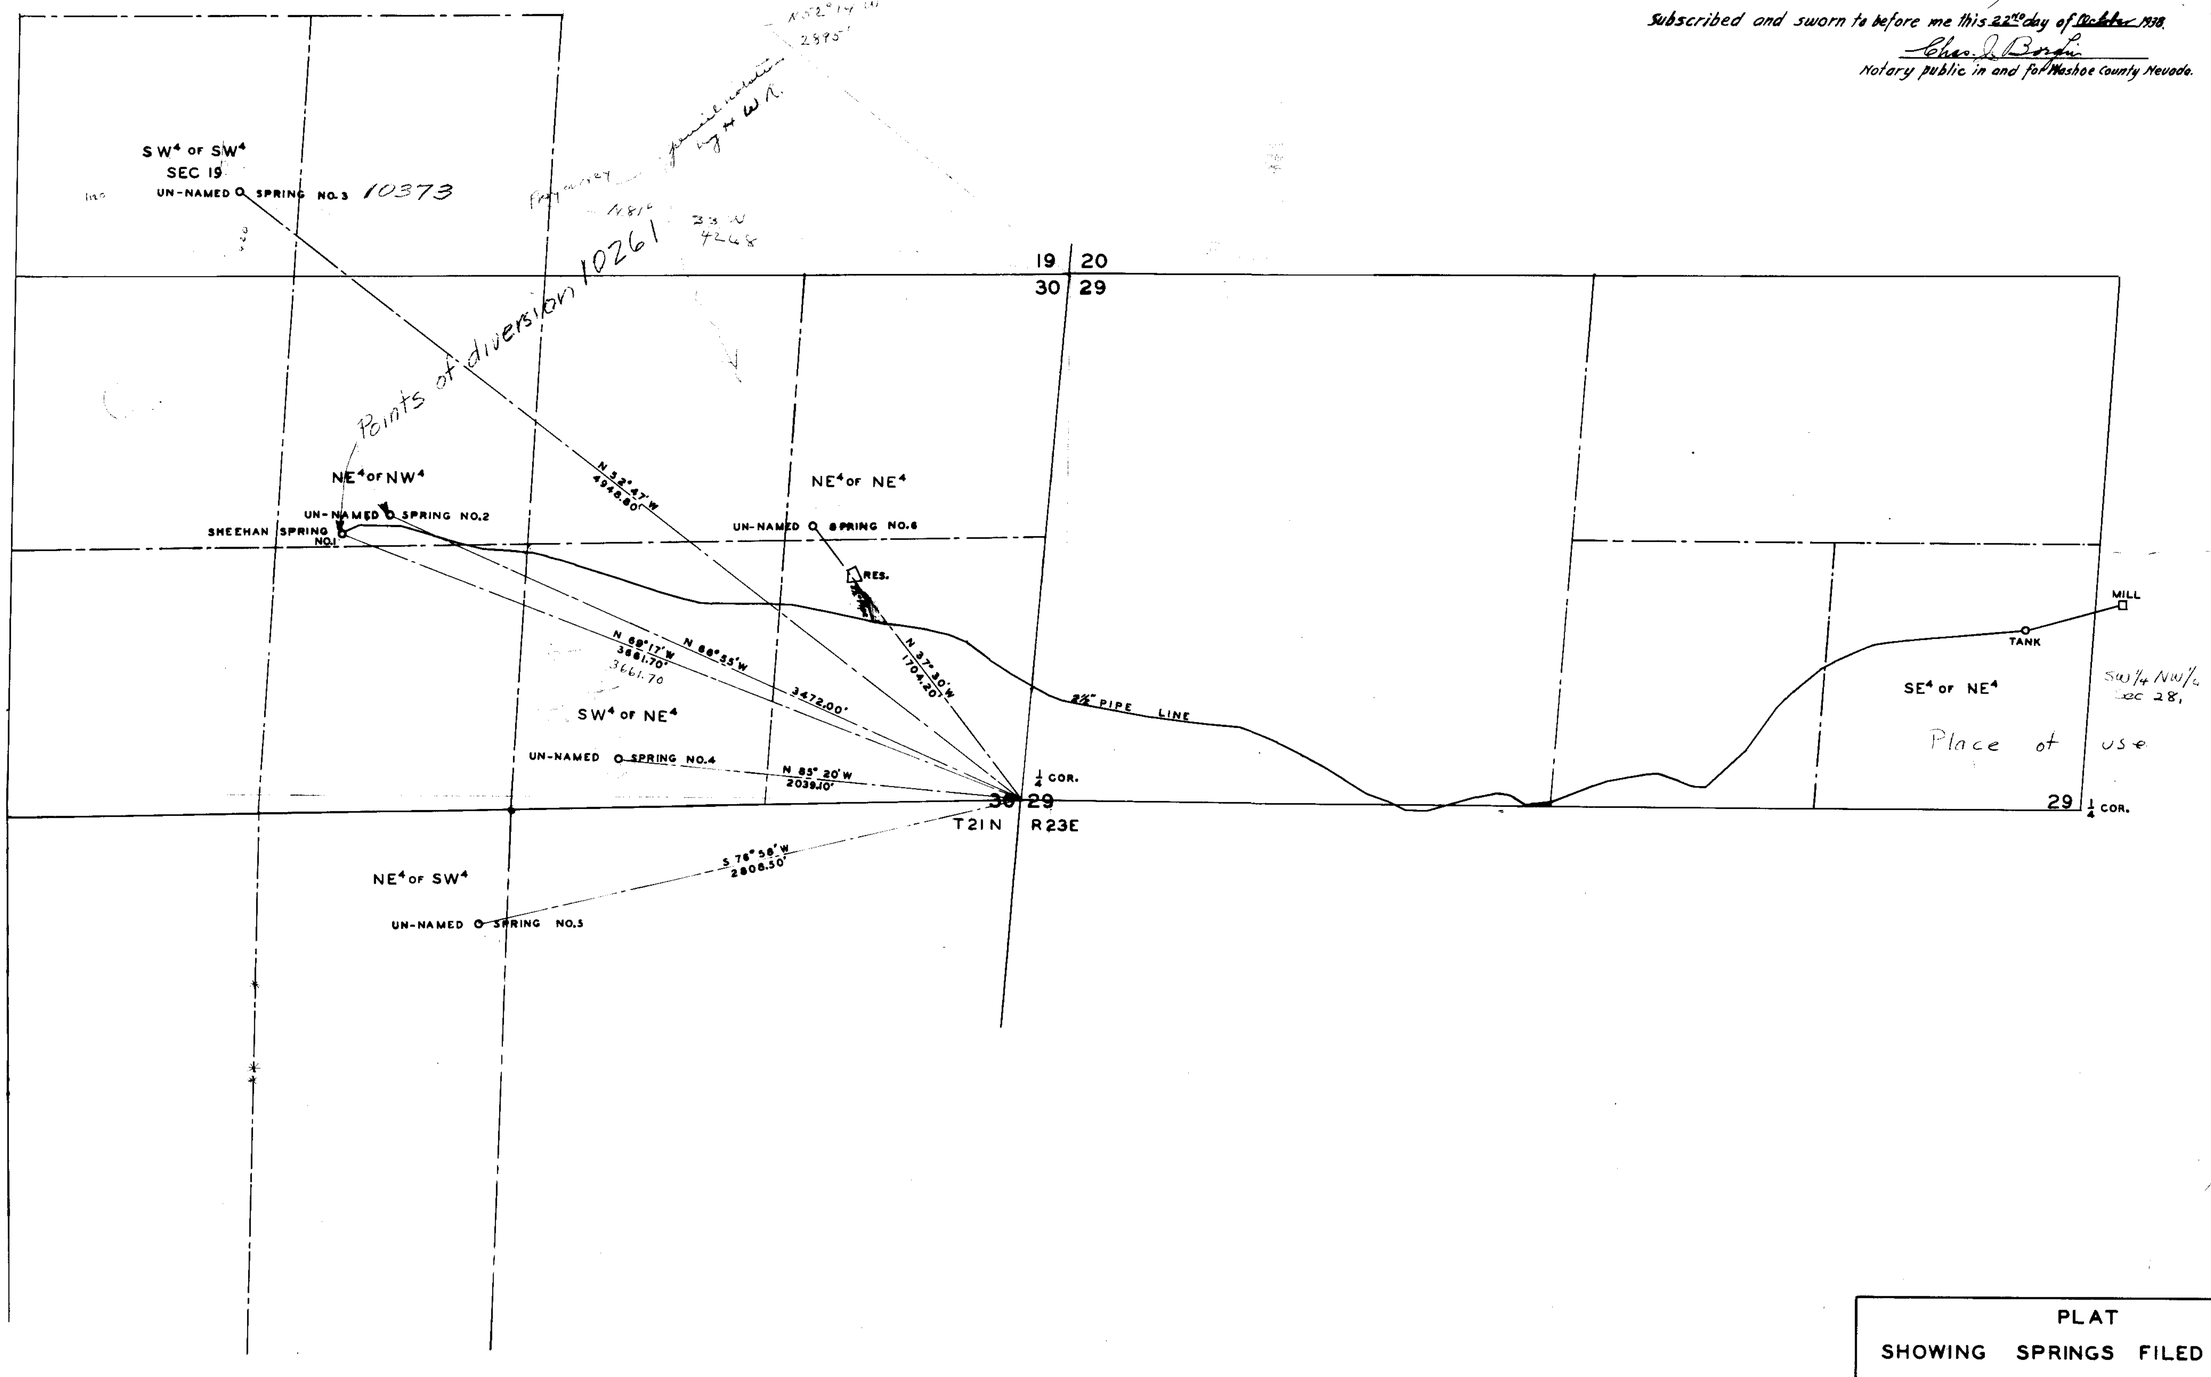

FILED
November 19, 1938
STATE ENGINEER'S OFFICE

PLAT
SHOWING SPRINGS FILED UNDER
APPLICATION NUMBERS _____
_____ _____ _____ _____ _____
BY
TRAYCO PLACER INC.
SCALE 1 IN.=400 FT. D.H.UPDIKE. SUR.

10373 Place in → 10261