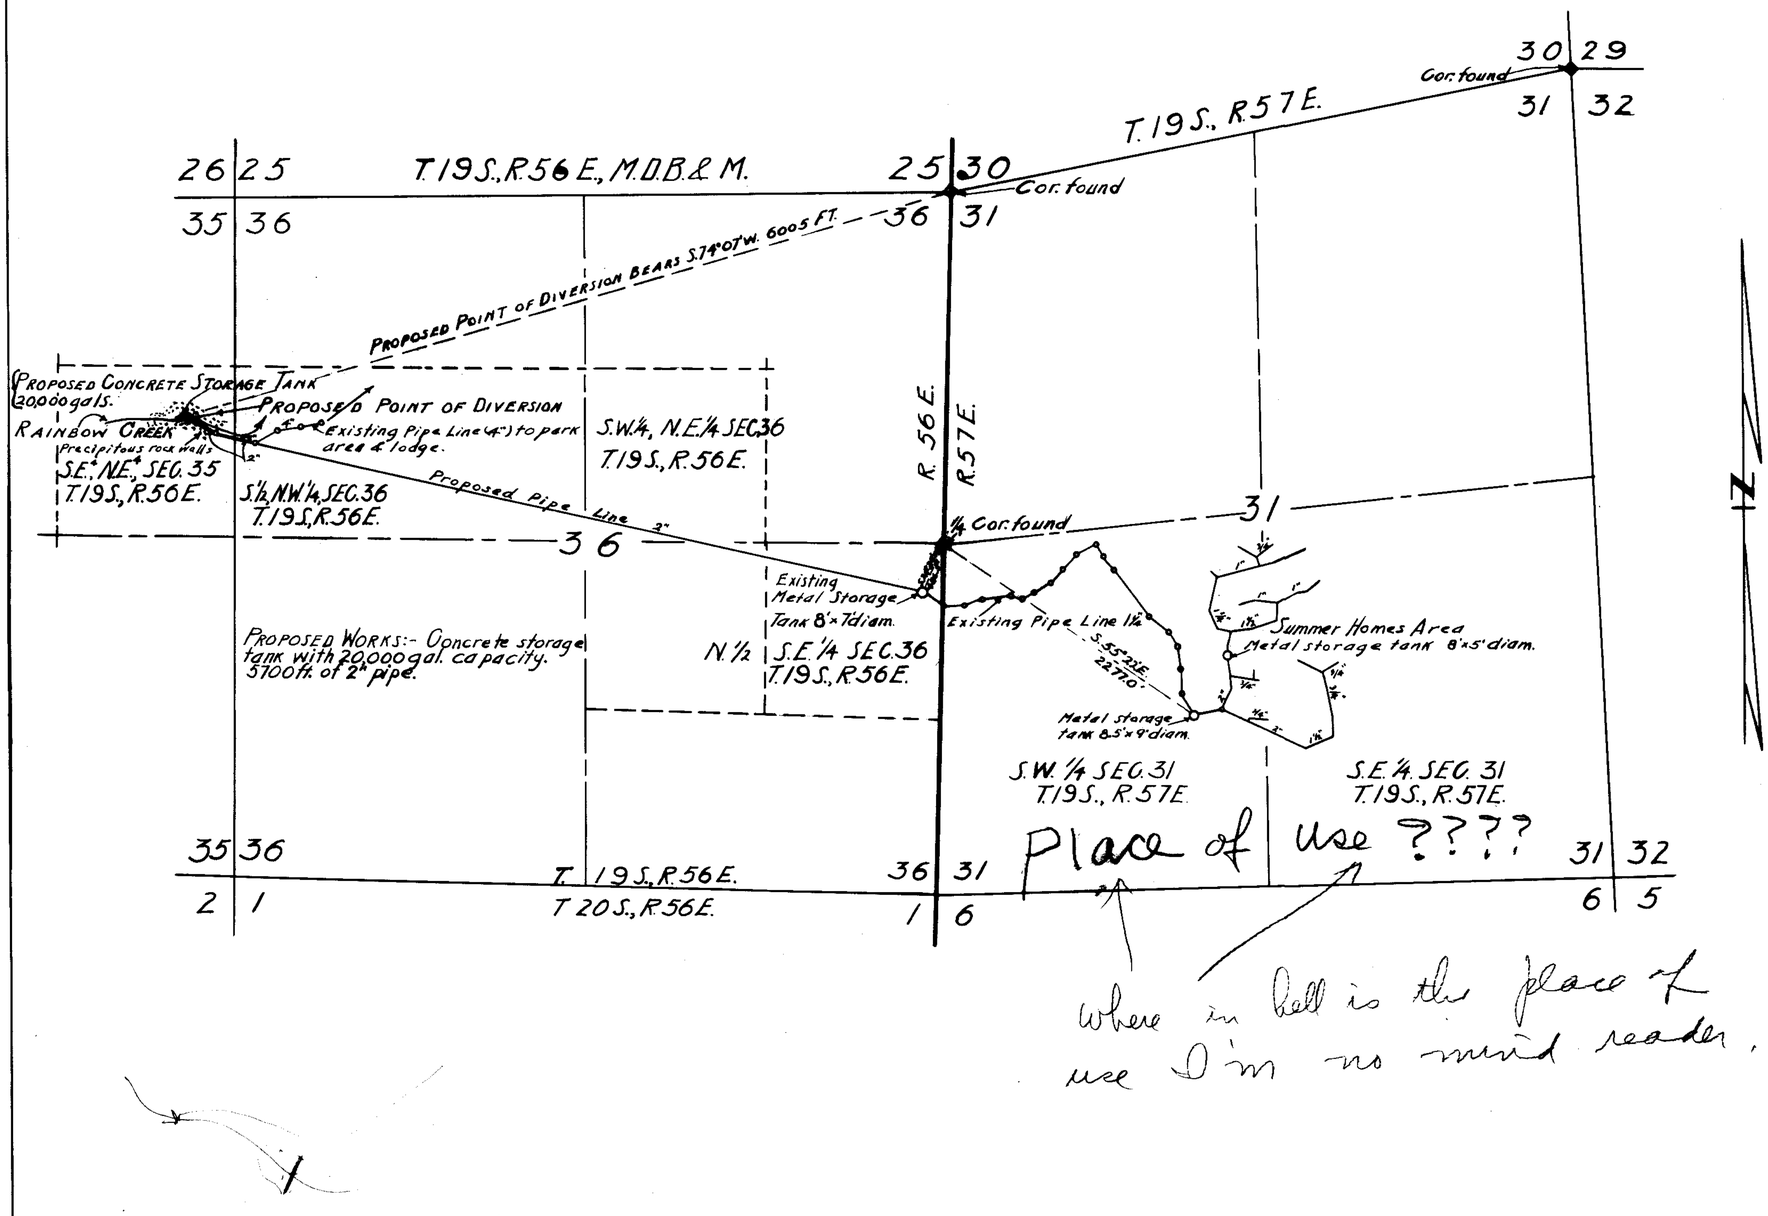

Where in hell is the place of use I'm no mind reader.

STATE OF NEVADA
COUNTY OF CLARK } S.S.

I, L. A. Harris, being first duly sworn depose and say that this map, consisting of one sheet, has been correctly drawn to the designated scale from field notes of a survey made by me between the 23 day of August and the 16 day of September, 1937; that it truly and correctly represents the location and extent of the proposed works used to divert water from Rainbow Creek in Clark County by U. S. Forest Service for ~~public & domestic~~ purposes. That the proposed point of diversion, the approximate location and size of the diverting channel and storage tank, or other conduit, the place and manner of use, and the location and names of all other works or streams which are crossed by, or connected with the said works, are fully, and correctly designated thereon.

L. A. Harris
STATE WATER RIGHT SURVEYOR

Subscribed and sworn to before me this 15th day of June, 1938.

Yvonne Roderick
NOTARY PUBLIC IN AND FOR CLARK COUNTY, NEVADA.

SCALE: 1 IN. = 600 FT.

0 200 400 600 800 1000 2000 3000 FT.

10263

FILED
July 8, 1938
STATE ENGINEER'S OFFICE

MAP TO ACCOMPANY
APPLICATION
TO APPROPRIATE WATER
FOR
PUBLIC & DOMESTIC USE
BY
U.S. FOREST SERVICE
FROM
RAINBOW CREEK

10263