State of Nevada
County of Washoe } ss

I, D.H. Updike, being first duly sworn, depose and that this map has been drawn to the designated scale from field notes of a survey made by me Aug. 20, 1938, that truly and correctly represents the location and extent of the proposed works used to divert water from two unknown springs in Washoe County, by O.M. Tood and A. Pincolini, for milling and domestic purposes. That the point of diversion, the location of the proposed mill are fully and correctly designated hereon.

D.H. Updike
State Water Right Surveyor.

Suscribed and sworn to before me this 27th day of SEPT. 1938.

Chas. J. Borglin
Notary Public in and for Washoe County Nevada

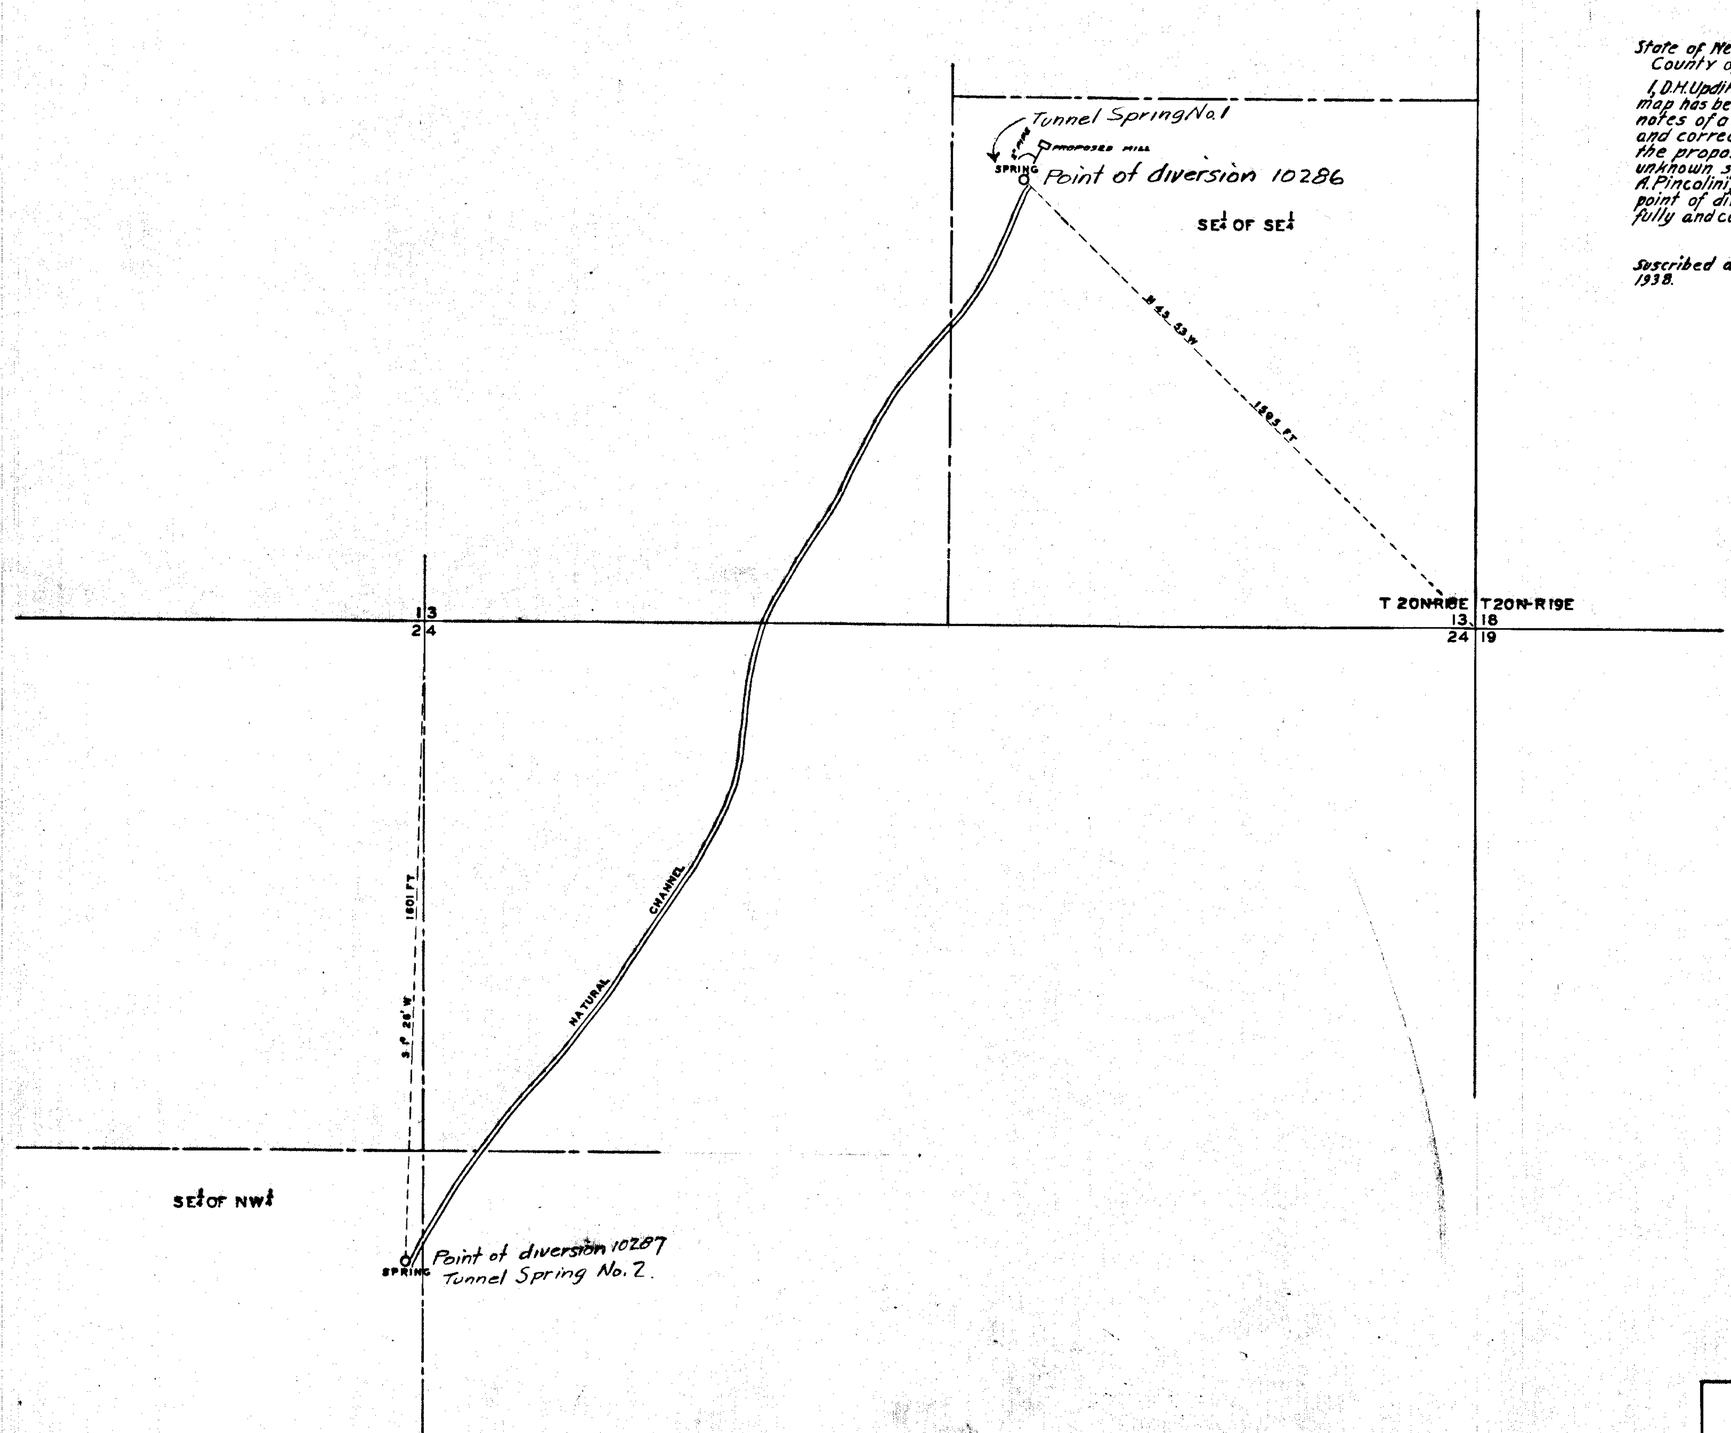

SCALE IN FEET
800 600 400 200 100

FILED
September 30, 1938
STATE ENGINEER'S OFFICE

MAP
SHOWING
LOCATION OF SPRINGS
UNDER
APPLICATION NUMBERS 10286 AND 10287
D.H. UPDIKE, STATE WATER RIGHT SURVEYOR

Place in→10286 10287