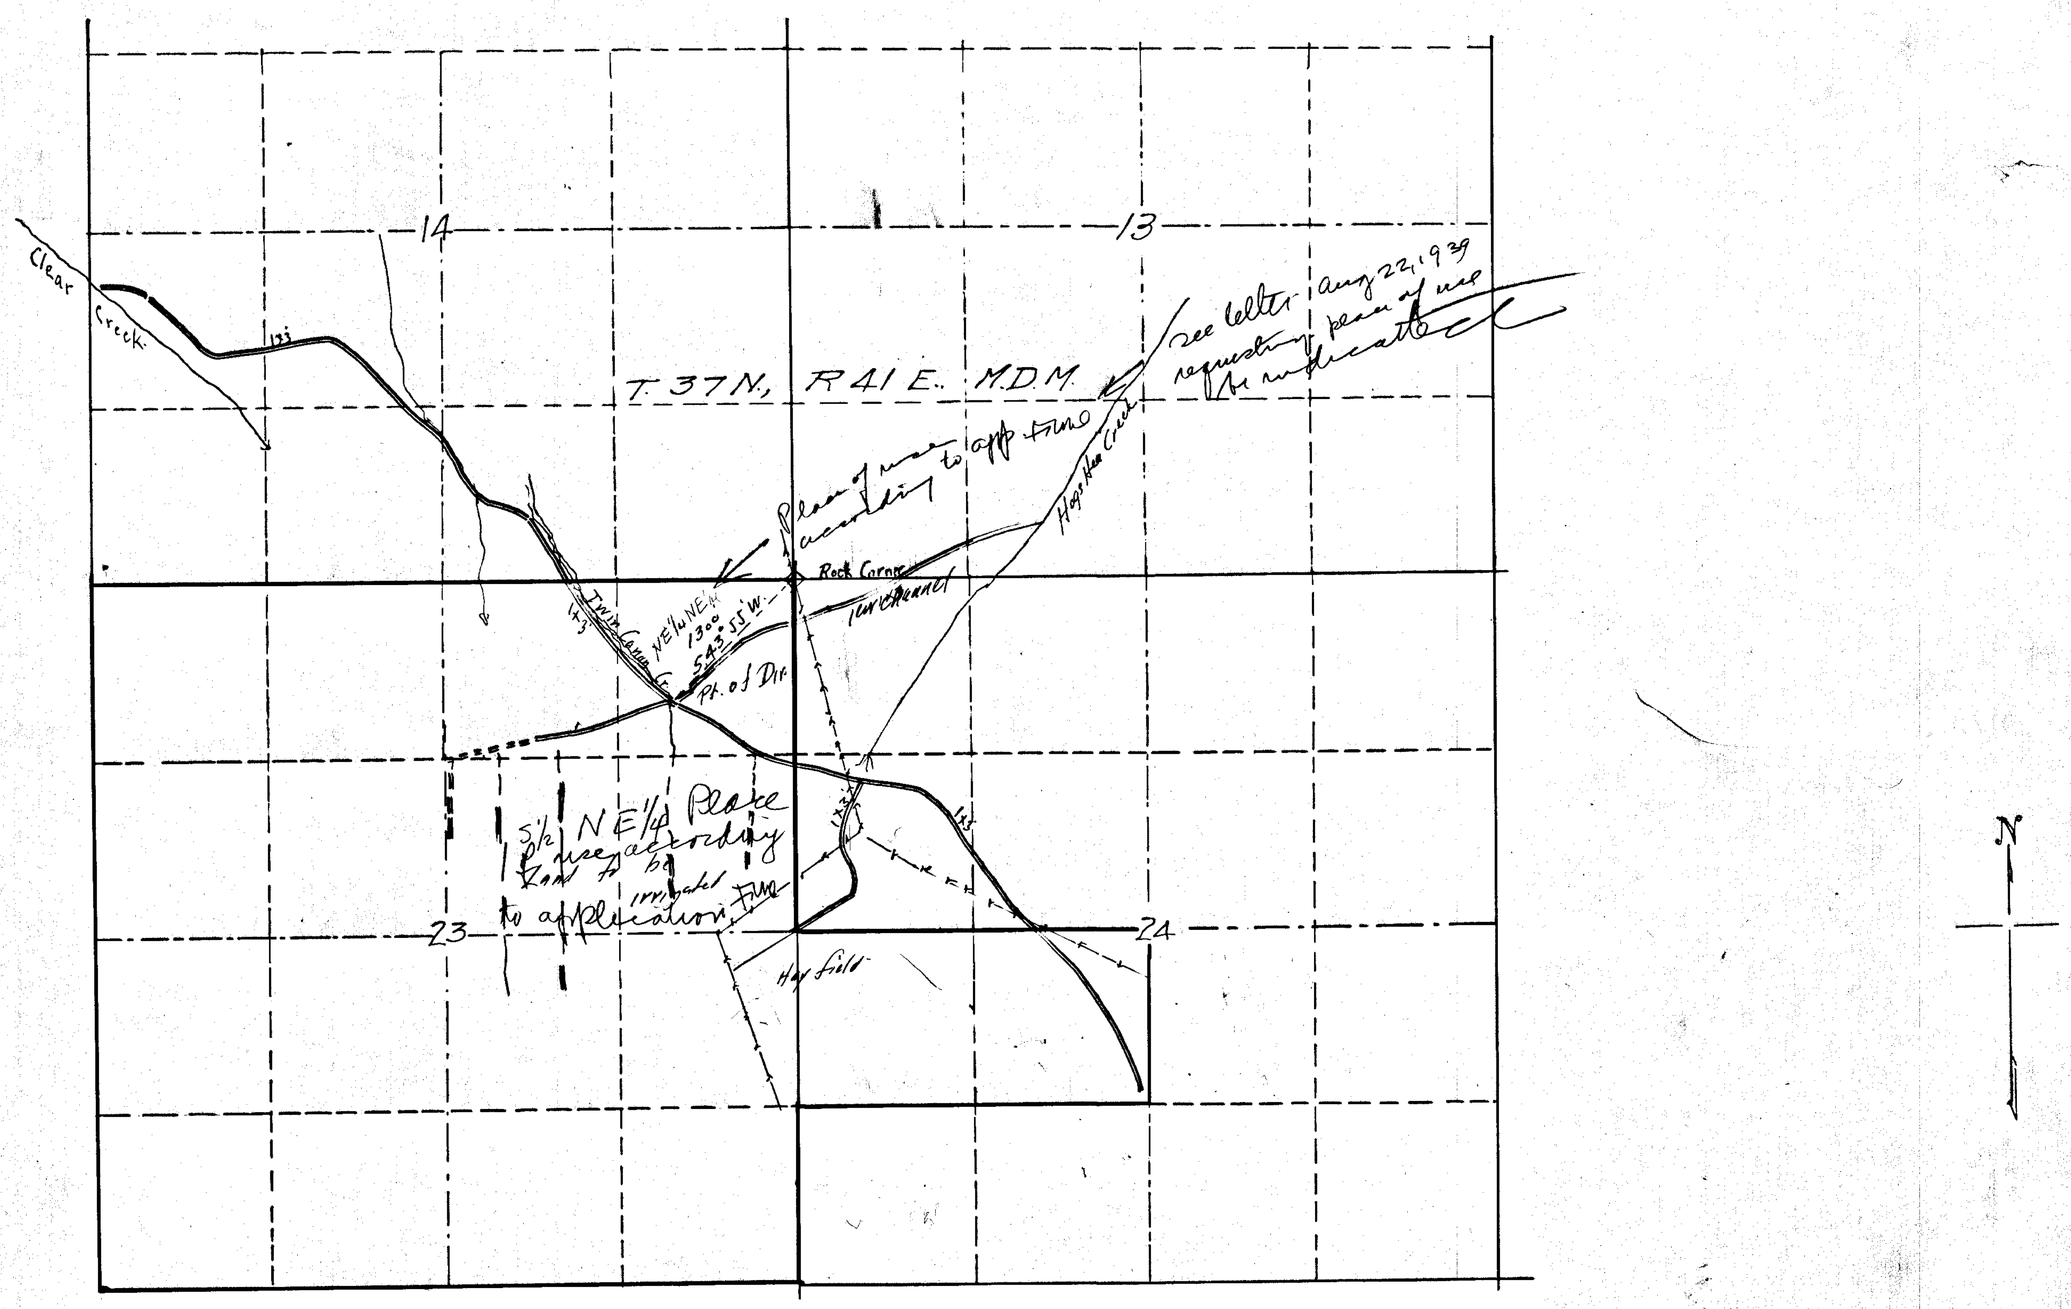

State of Nevada
County of Humboldt } ss

I, Horace H. Sheldon, being first duly sworn, depose and say that the above map is a true and accurate plot of the irrigation works as taken from the field notes of a survey made by me, completed on the 20th day of November, 1938: that such survey was made at the instance of W. M. Pettit; that the map represents the works described in Application No. 10289, together with the location of streams and ditches in the immediate vicinity.

Horace H. Sheldon

Subscribed and sworn to before me this 18 day of July 1939.

[illegible]

Notary Public in and for Humboldt County, Nevada.

date omitted

FILED
August 22, 1939
STATE ENGINEER'S OFFICE

10289

Scale 1" = 600'

MAP TO ACCOMPANY
APPLICATION No. 10289
TO APPROPRIATE WATER
FOR
IRRIGATION
BY
W. M. PETTIT
FROM
TWIN CANON CREEK

10289