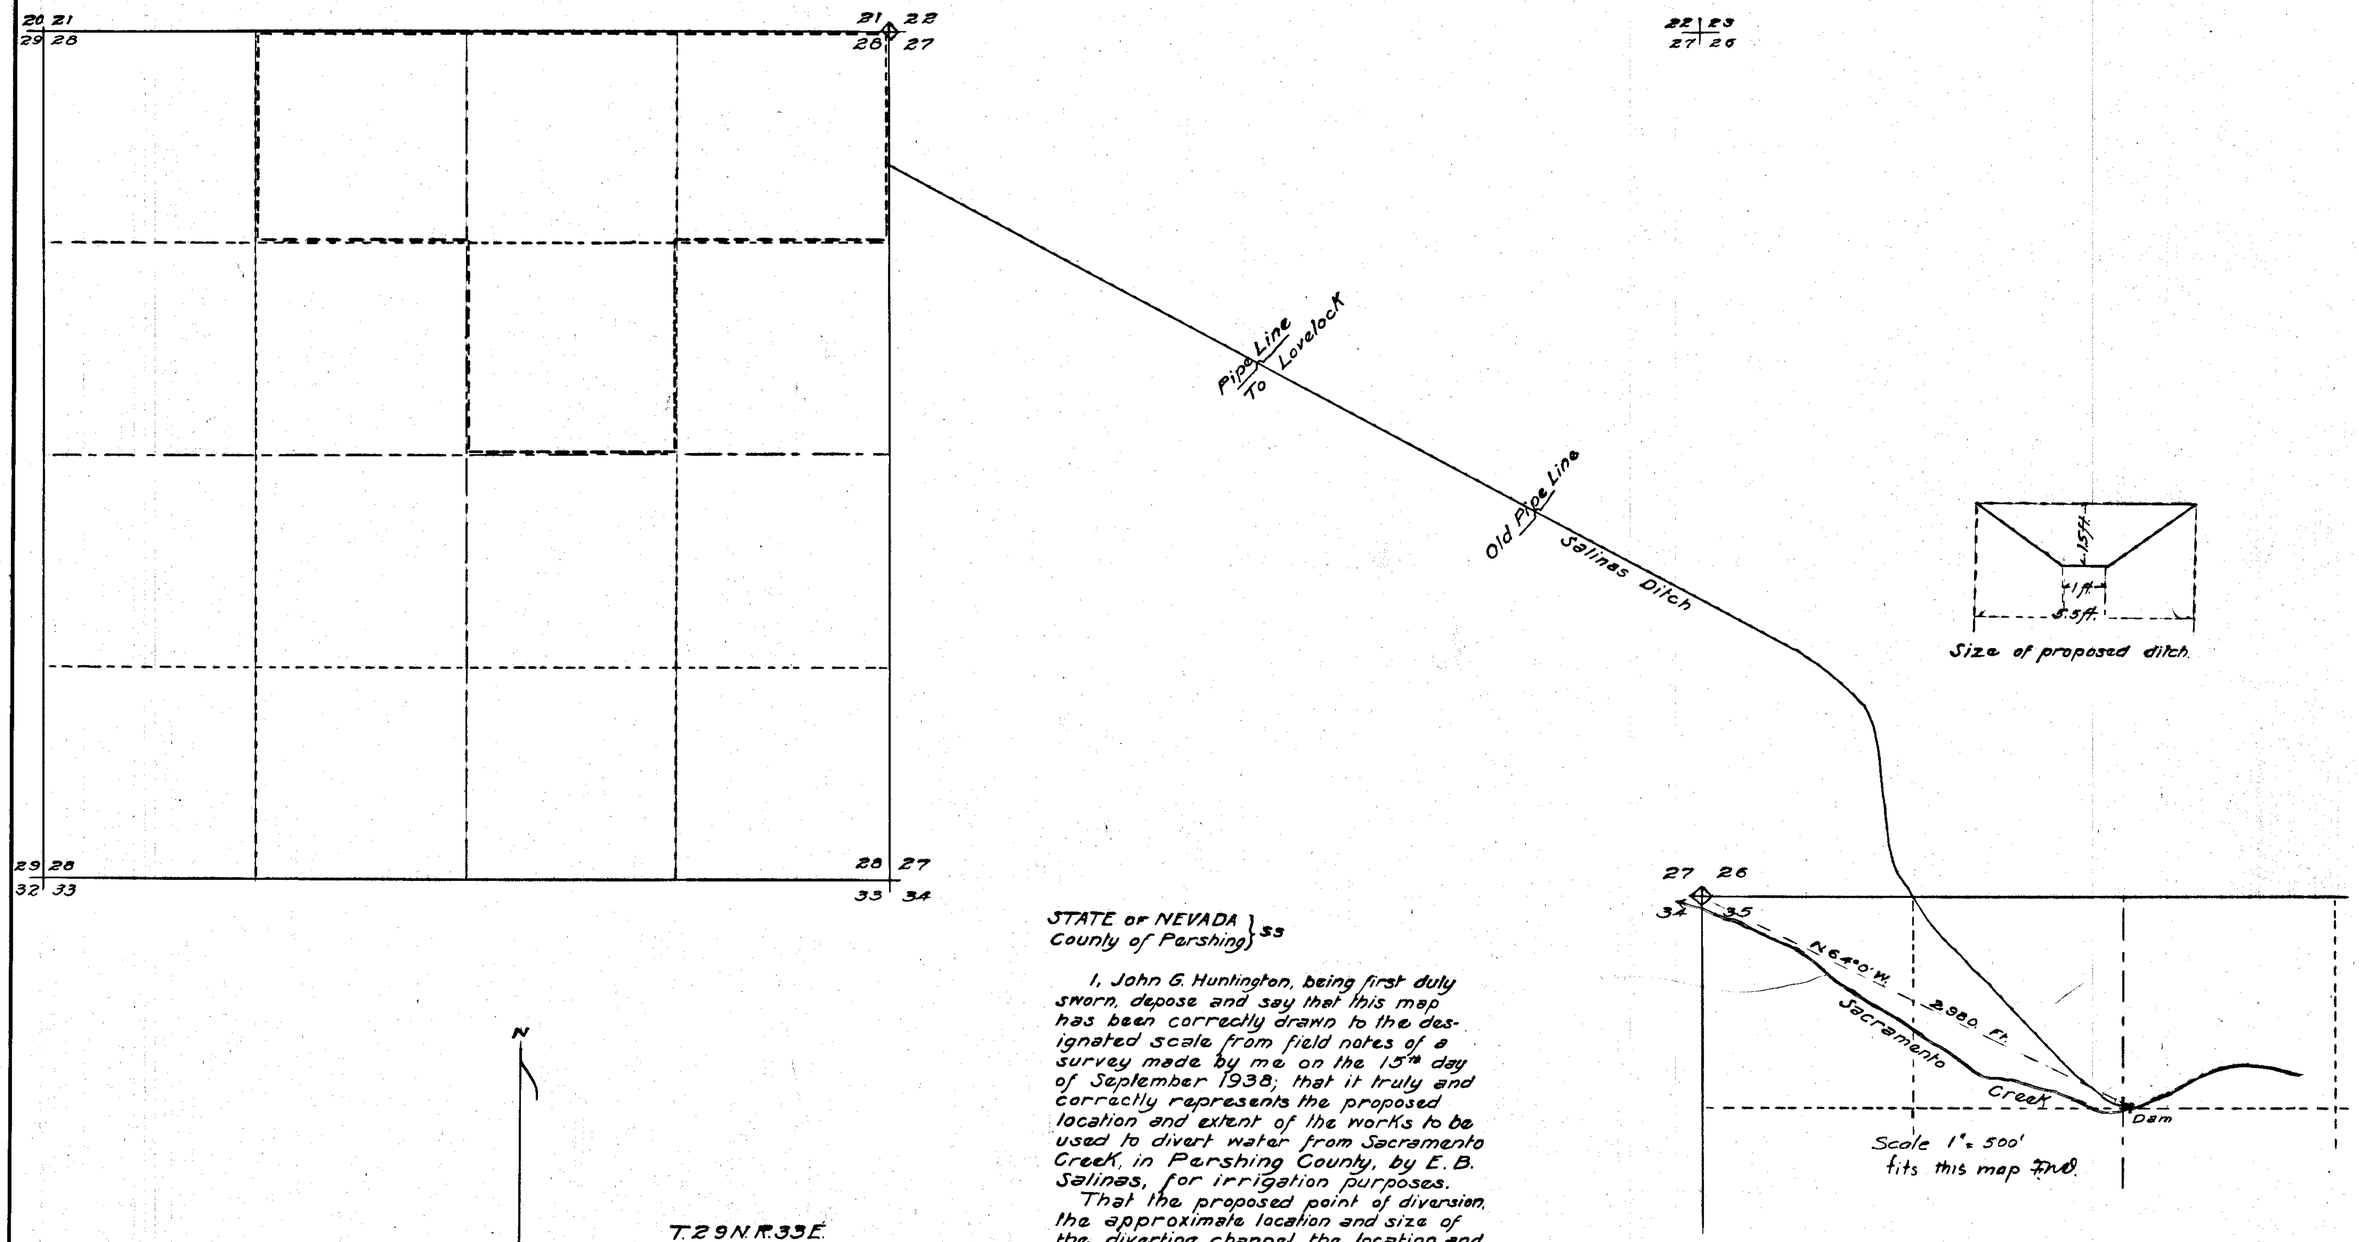

STATE OF NEVADA }
County of Pershing } ss

I, John G. Huntington, being first duly sworn, depose and say that this map has been correctly drawn to the designated scale from field notes of a survey made by me on the 15th day of September 1938; that it truly and correctly represents the proposed location and extent of the works to be used to divert water from Sacramento Creek, in Pershing County, by E. B. Salinas, for irrigation purposes.

That the proposed point of diversion, the approximate location and size of the diverting channel, the location and names of all other works which will cross or connect with the proposed works, and the boundary of all lands, showing by 40-acre subdivisions the areas proposed to be irrigated, are fully and correctly designated thereon.

John G. Huntington
State Water Right Surveyor.

Subscribed and sworn to before me this 30th. day of September 1938.

W. W. Irwin
Notary Public
In and for Humboldt County, Nevada. Commission expires March 8, 1942.

FILED
October 11, 1938
STATE ENGINEER'S OFFICE

10298

MAP
TO ACCOMPANY APPLICATION TO APPROPRIATE WATER FOR IRRIGATION BY E. B. SALINAS FROM SACRAMENTO CREEK

10298