T. 20 S., R. 61 E.
M.D.B. & M.
W½ of S½ of E½ of SE¼ of SE¼ of Sec. 32.

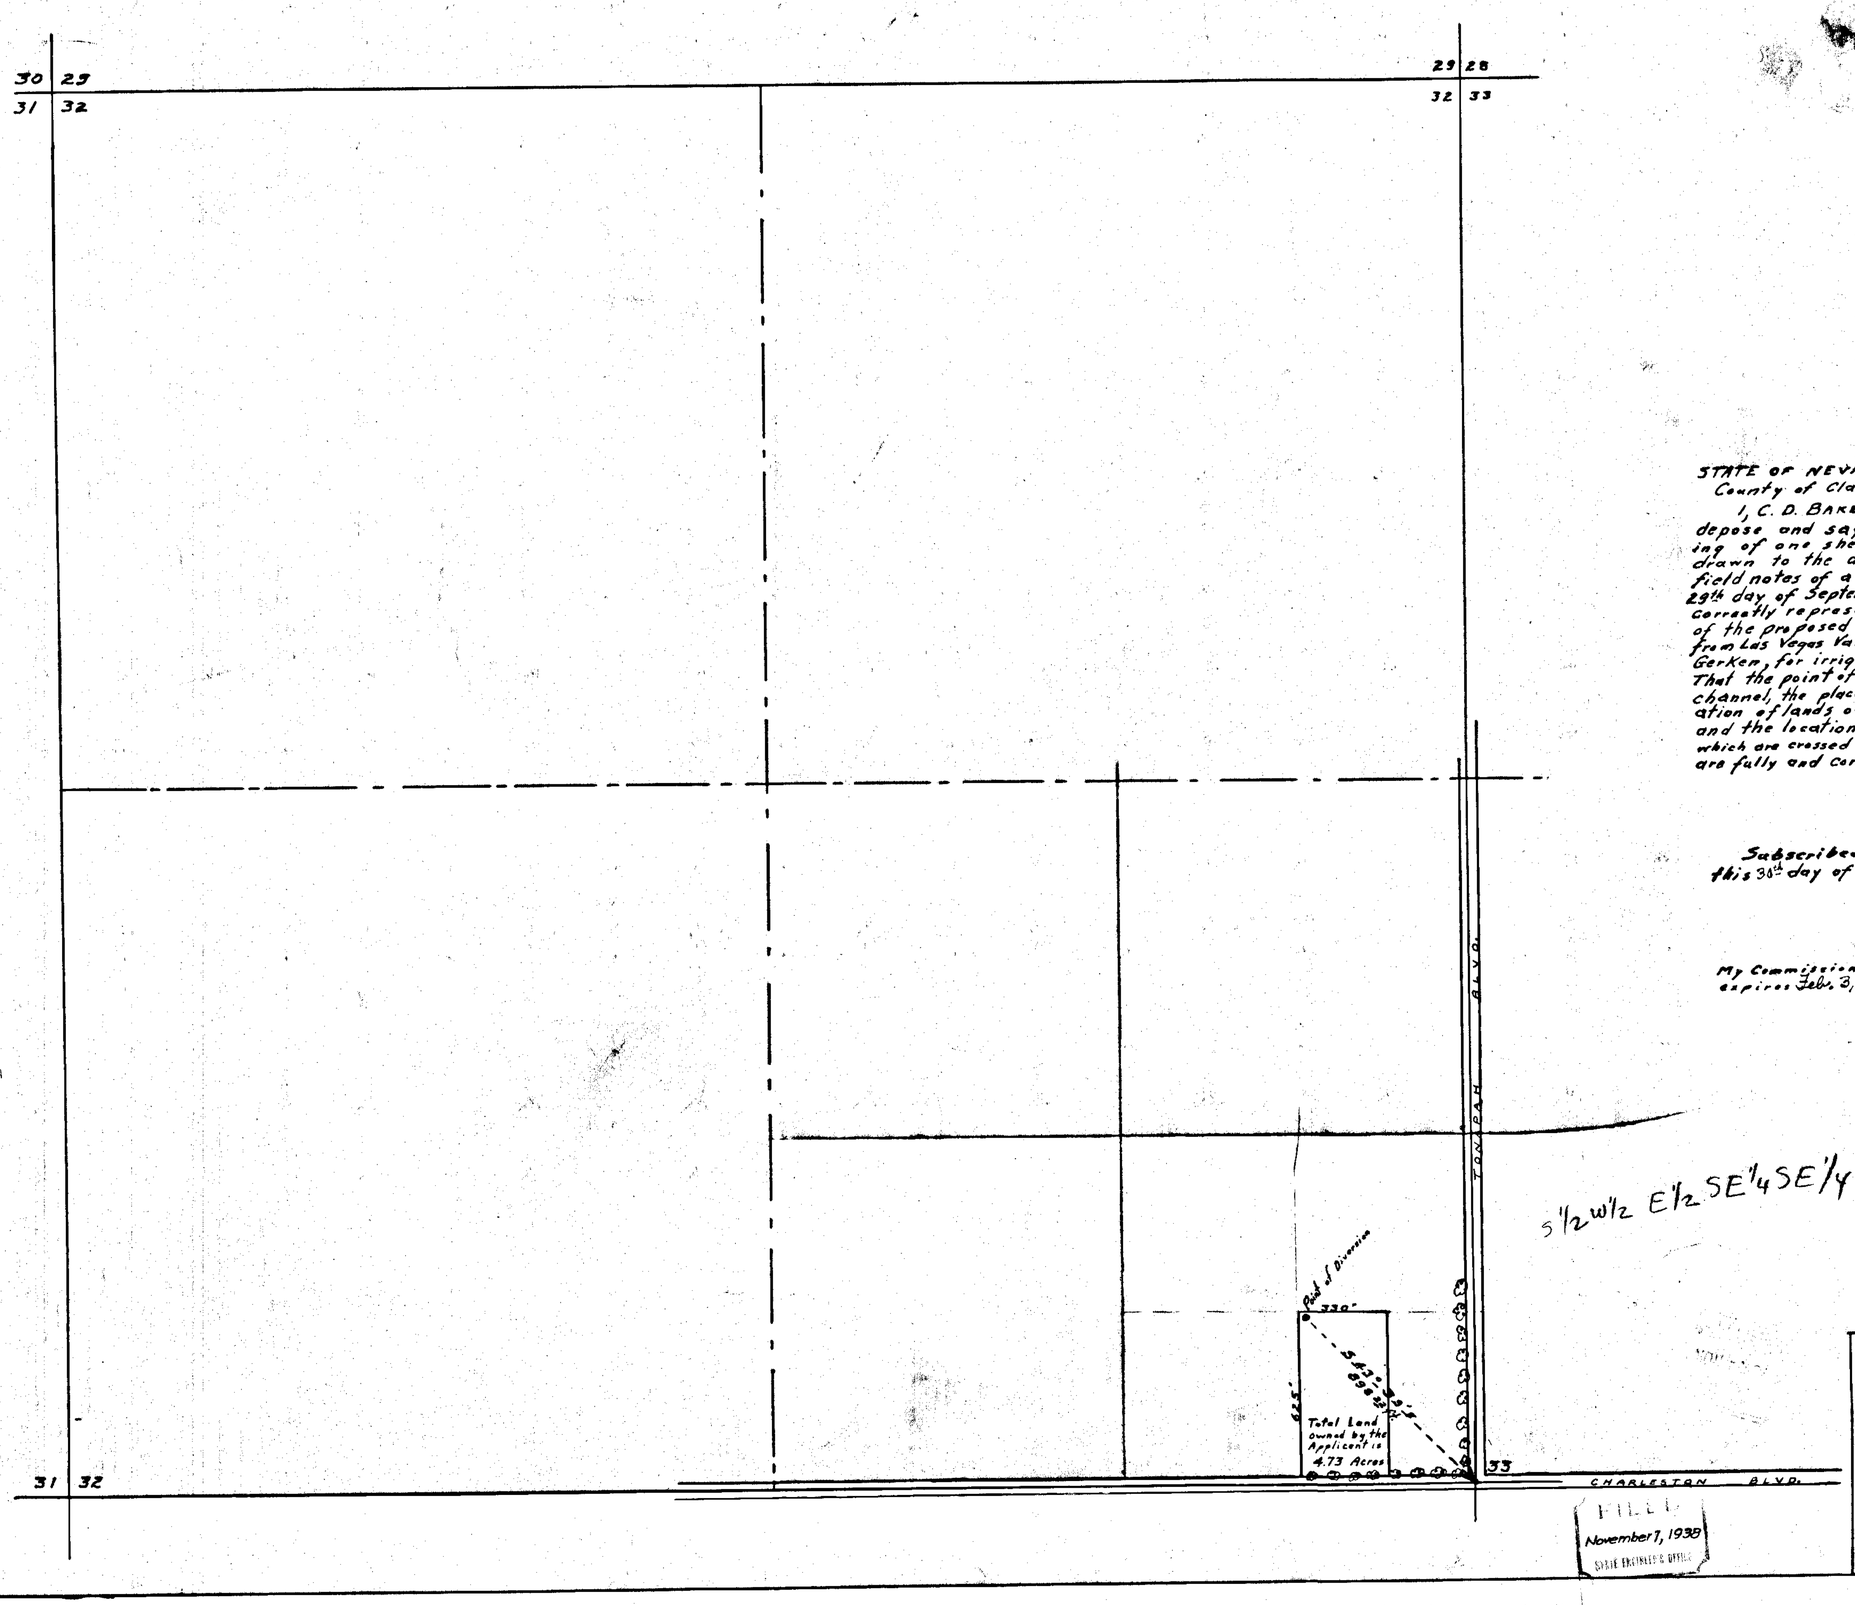

S½ W½ E½ SE¼ SE¼

STATE OF NEVADA } ss.
County of Clark

I, C. D. BAKER, being first duly sworn, depose and say that this map, consisting of one sheet, has been correctly drawn to the designated scale from the field notes of a survey made by me on the 29th day of September 1938 that it truly and correctly represents the location and extent of the proposed works used to divert water from Las Vegas Valley artesian basin, by H. D. Gerken, for irrigation and domestic purposes, That the point of diversion, location of diverting channel, the place and manner of use, the location of lands owned or controlled by applicant and the location and names of all other works which are crossed by or connected with said works, are fully and correctly designated thereon.

C. D. Baker
STATE WATER RIGHT SURVEYOR.

Subscribed and sworn to before me this 30th day of September, 1938.

Anna Moss
NOTARY PUBLIC IN AND FOR CLARK COUNTY, NEV.

My Commission expires Feb. 3, 1942

Certificate No. 2671 Issued January 5, 1943
SCALE 1 IN. = 300 FT.

0 300 600 900 1200

10301

MAP TO ACCOMPANY
APPLICATION
TO APPROPRIATE WATER
FOR
IRRIGATION & DOMESTIC USE
BY
H. D. GERKEN
LAS VEGAS VALLEY ARTESIAN BASIN

FILED
November 7, 1938
STATE ENGINEER'S OFFICE

10301