SECTION	SUB DIVISION	TOWNSHIP	RANGE	CULTIVATED ACREAGE	KIND OF CULTURE	DATE OF FIRST CULTURE
22	N.E.; S.W.	13 N	18 E	7.49	Meadow	
"	N.W.; S.E.	"	"	2.21		
"	S.W.; S.E.	"	"	0.30		

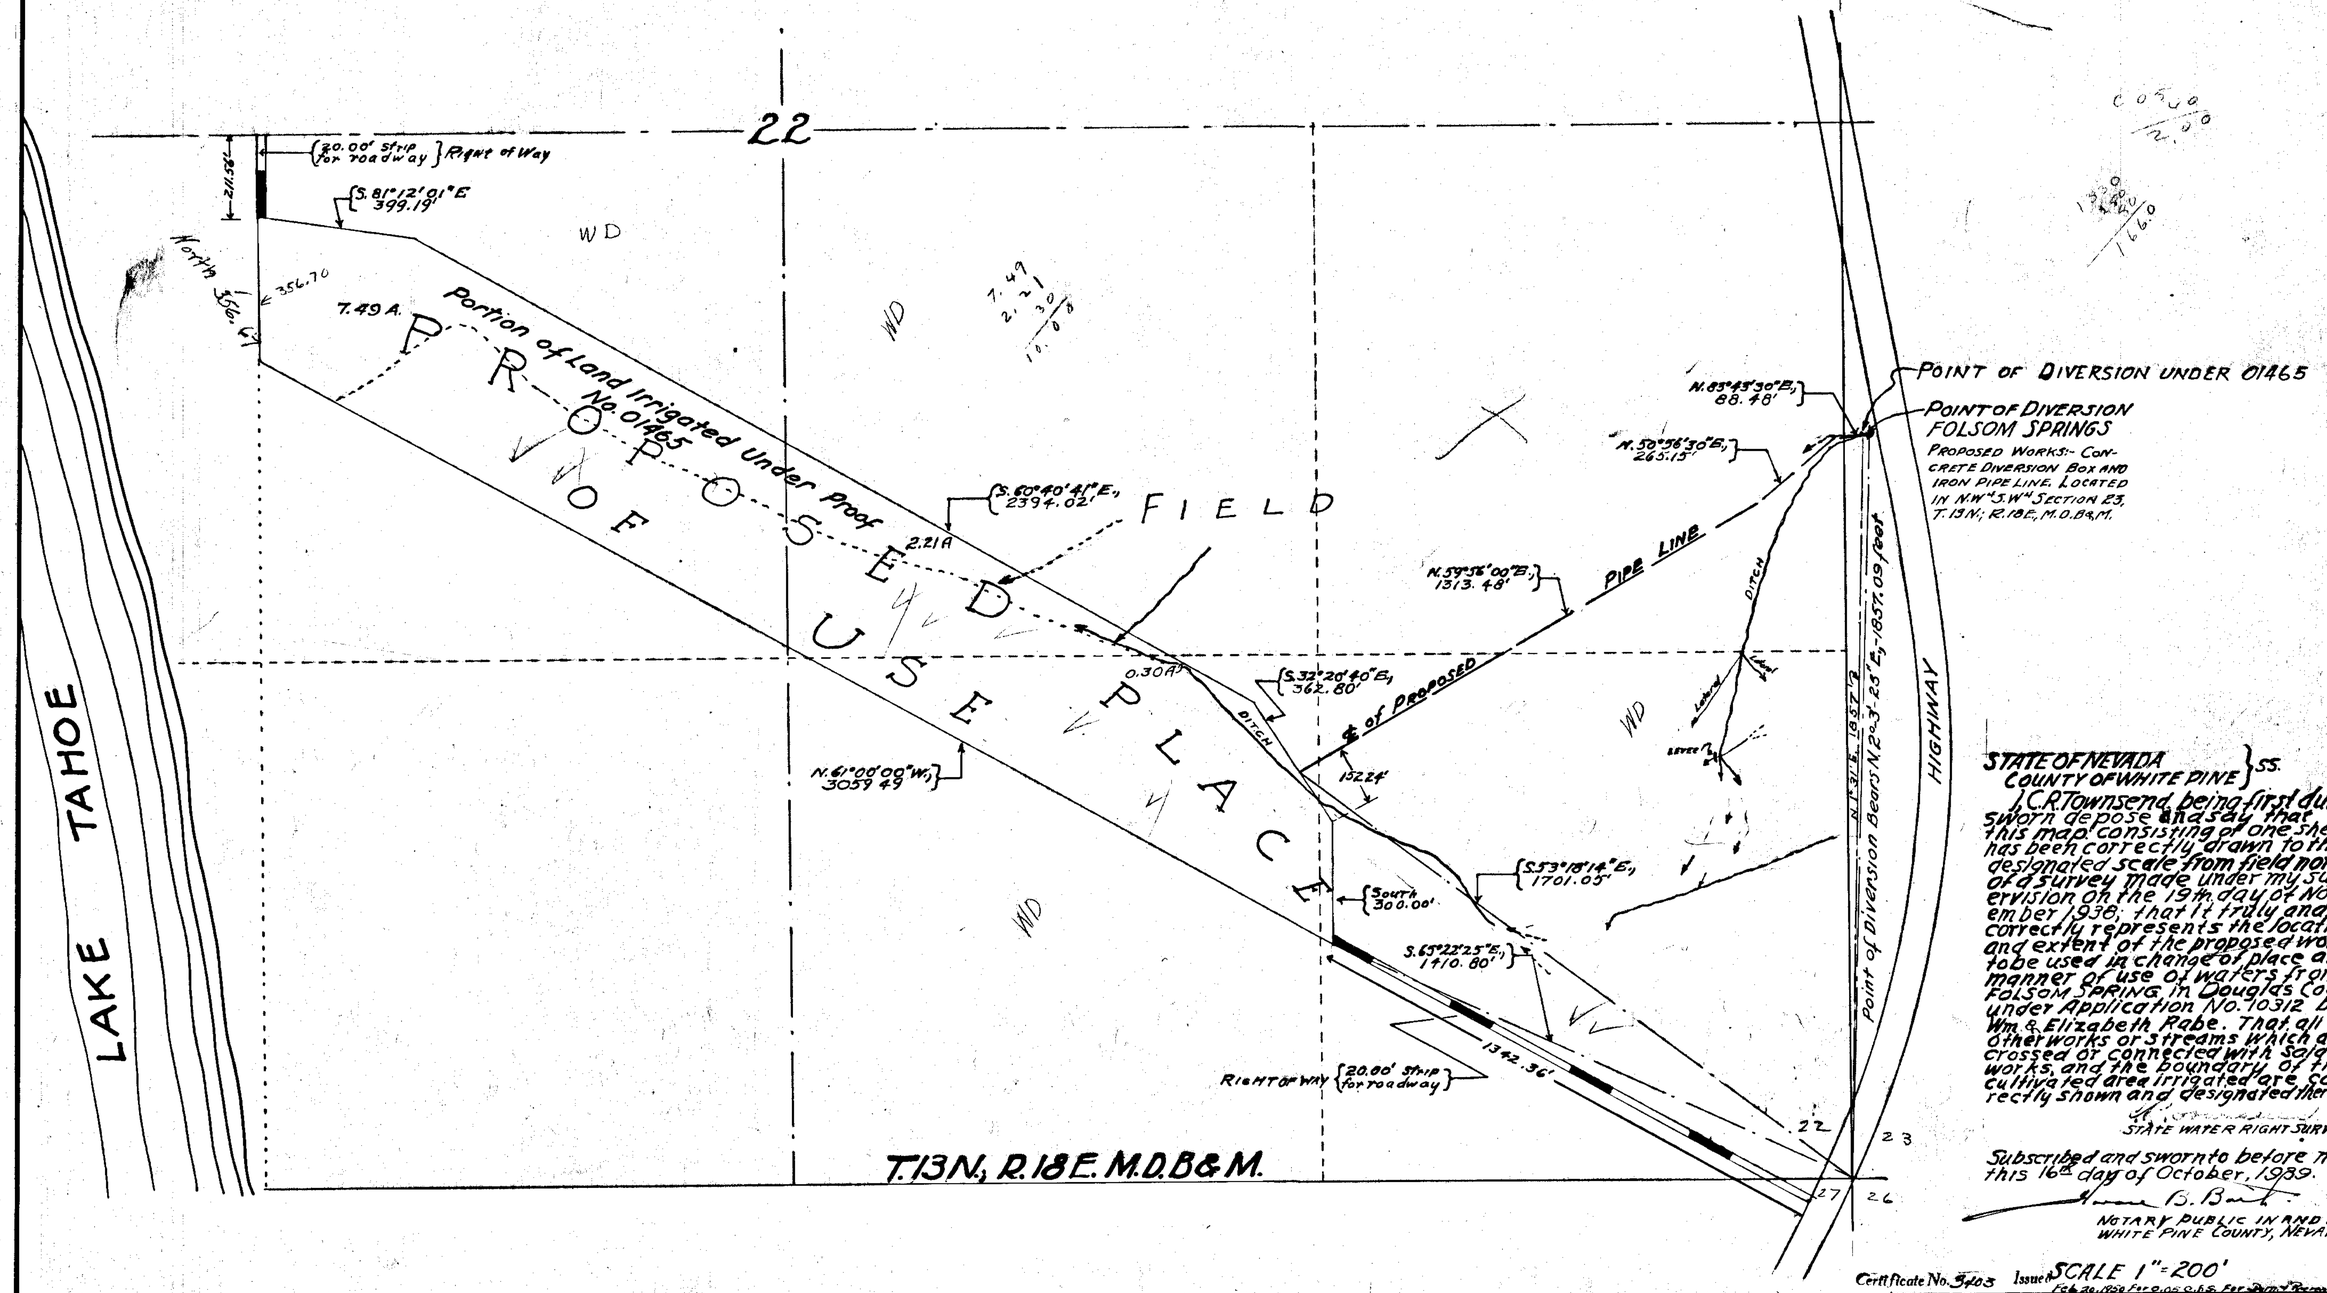

STATE OF NEVADA } SS.
COUNTY OF WHITE PINE }

I, C. R. Townsend, being first duly sworn depose and say that this map consisting of one sheet has been correctly drawn to the designated scale from field notes of a survey made under my supervision on the 19th day of November 1938; that it truly and correctly represents the location and extent of the proposed works to be used in change of place and manner of use of waters from Folsom Spring in Douglas County under Application No. 10312 by Wm. & Elizabeth Rabe. That all other works or streams which are crossed or connected with said works, and the boundary of the cultivated area irrigated are correctly shown and designated thereon.

STATE WATER RIGHT SURVEYOR

Subscribed and sworn to before me this 16th day of October, 1939.

B. Bart

NOTARY PUBLIC IN AND FOR WHITE PINE COUNTY, NEVADA.

Certificate No. 5403 Issued Feb. 20, 1938 For 0.00 C.F.S. For Dom.& Permission

SCALE 1" = 200'

MAP TO ACCOMPANY

APPLICATION

FOR

CHANGE IN PLACE AND MANNER OF USE OF A PORTION OF THE WATERS FROM

FOLSOM SPRING

BY

WILLIAM & ELIZABETH RABE

FILED
October 21, 1939
STATE ENGINEER'S OFFICE

10312