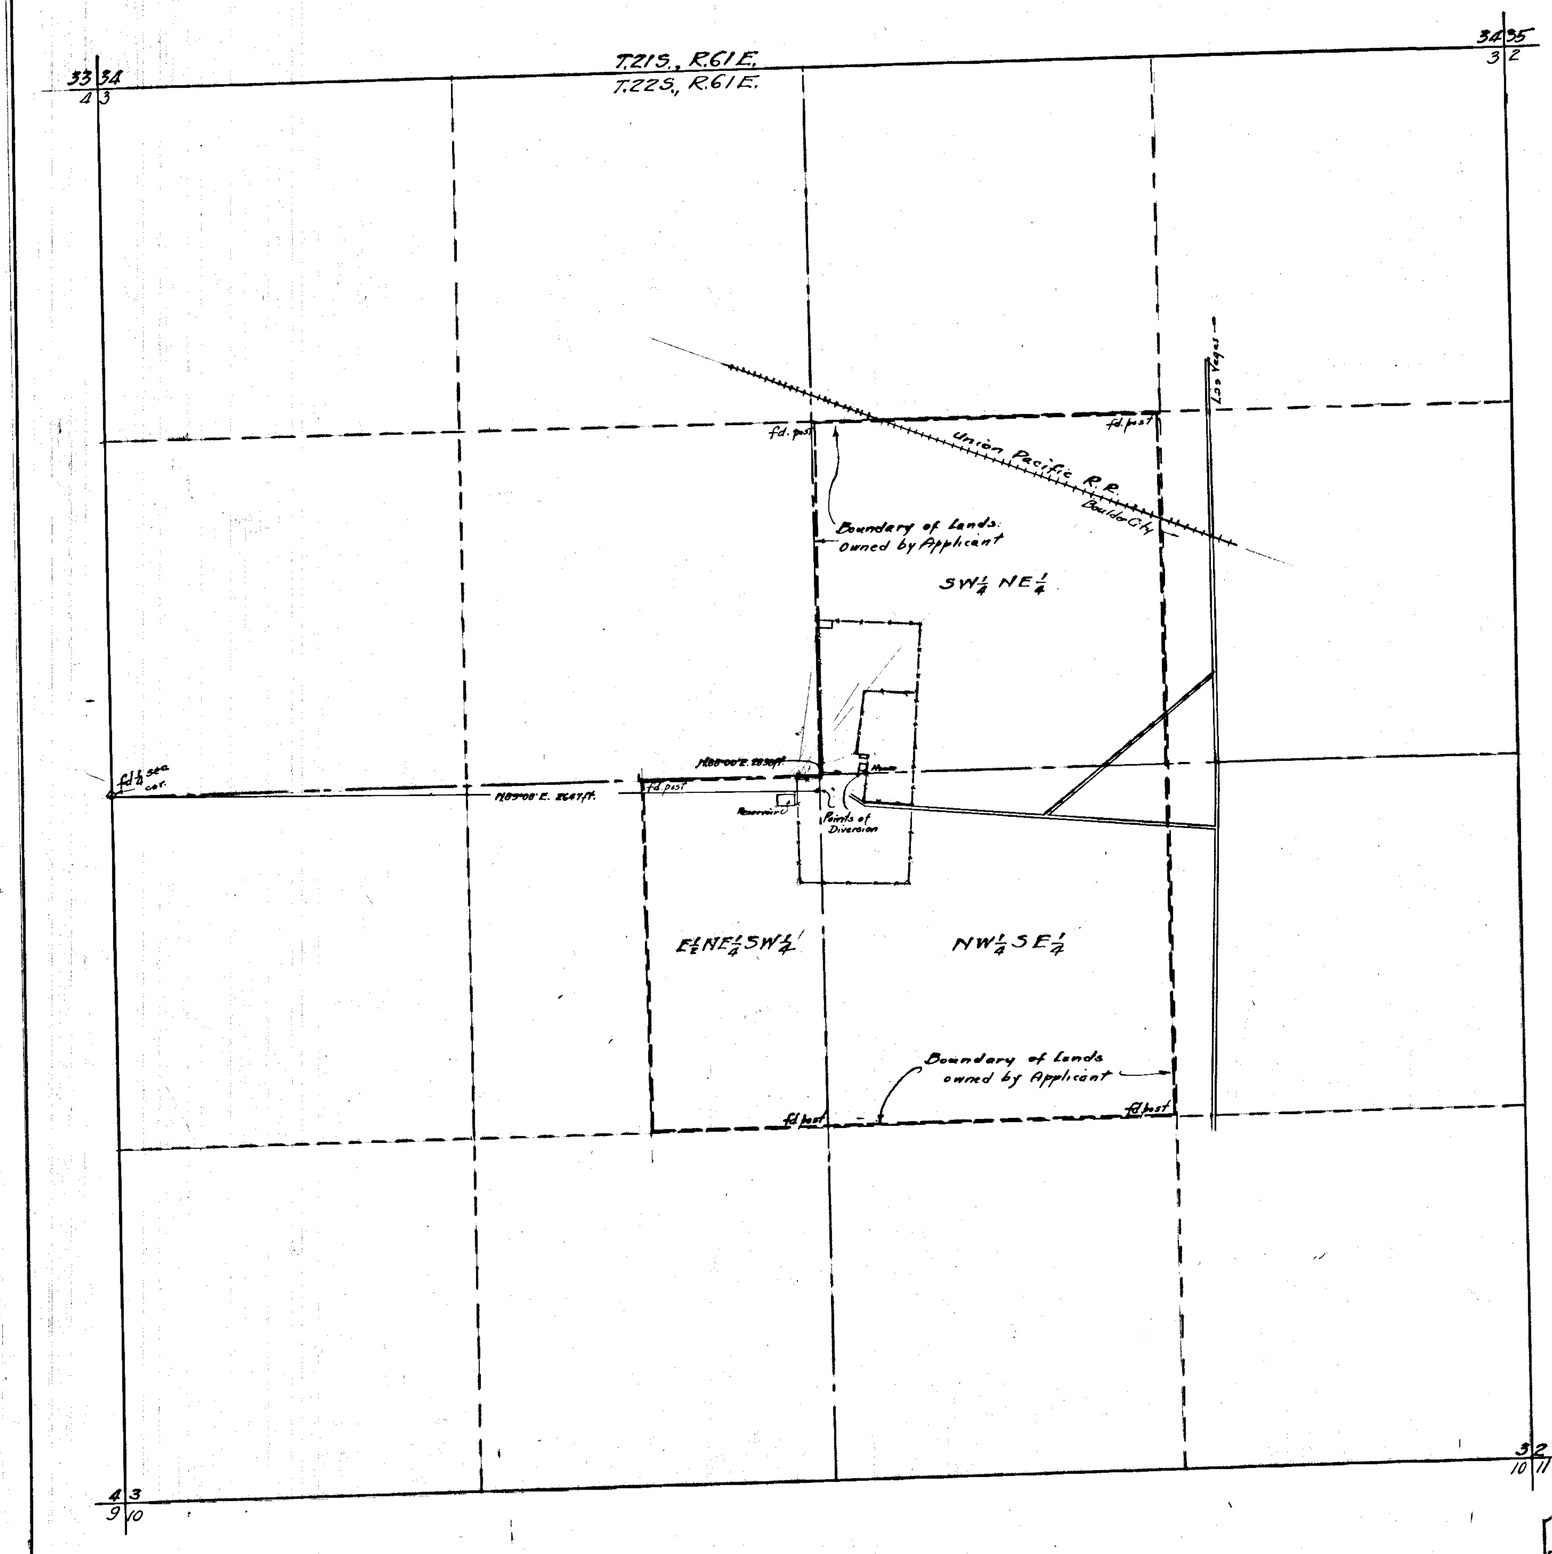


STATE OF NEVADA } ss.
County of Clark

I, C. D. BAKER, being first duly sworn, depose and say that this map, consisting of one sheet, has been correctly drawn to the designated scale from field notes of a survey made by me on the 9th day of December, 1938; that it truly and correctly represents the location and extent of the proposed works used to divert water from LAS VEGAS VALLEY ARTESIAN BASIN, by HENRY C. NICKERSON, for irrigation and domestic purposes. That the points of diversion, location of diverting channel, the place and manner of use, the location of lands owned or controlled by the applicant, and the location and names of all other works which are crossed by or connected with the proposed works, are fully and correctly designated hereon.

C. D. Baker
STATE WATER RIGHT SURVEYOR

Subscribed and sworn to before me this 18 day of December, 1938.

M. M. Sweeney
NOTARY PUBLIC IN AND FOR CLARK CO., NEVADA.

My commission expires Aug. 17, 1942

SCALE: 1 IN. = 300 FT.

0 300 600 900 1200

10321

FILED
December 29, 1938

MAP TO ACCOMPANY
**APPLICATION**
TO APPROPRIATE WATER
FOR
**IRRIGATION & DOMESTIC USE**
BY
**HENRY C. NICKERSON**
FROM LAS VEGAS VAL. ARTESIAN BASIN

10321