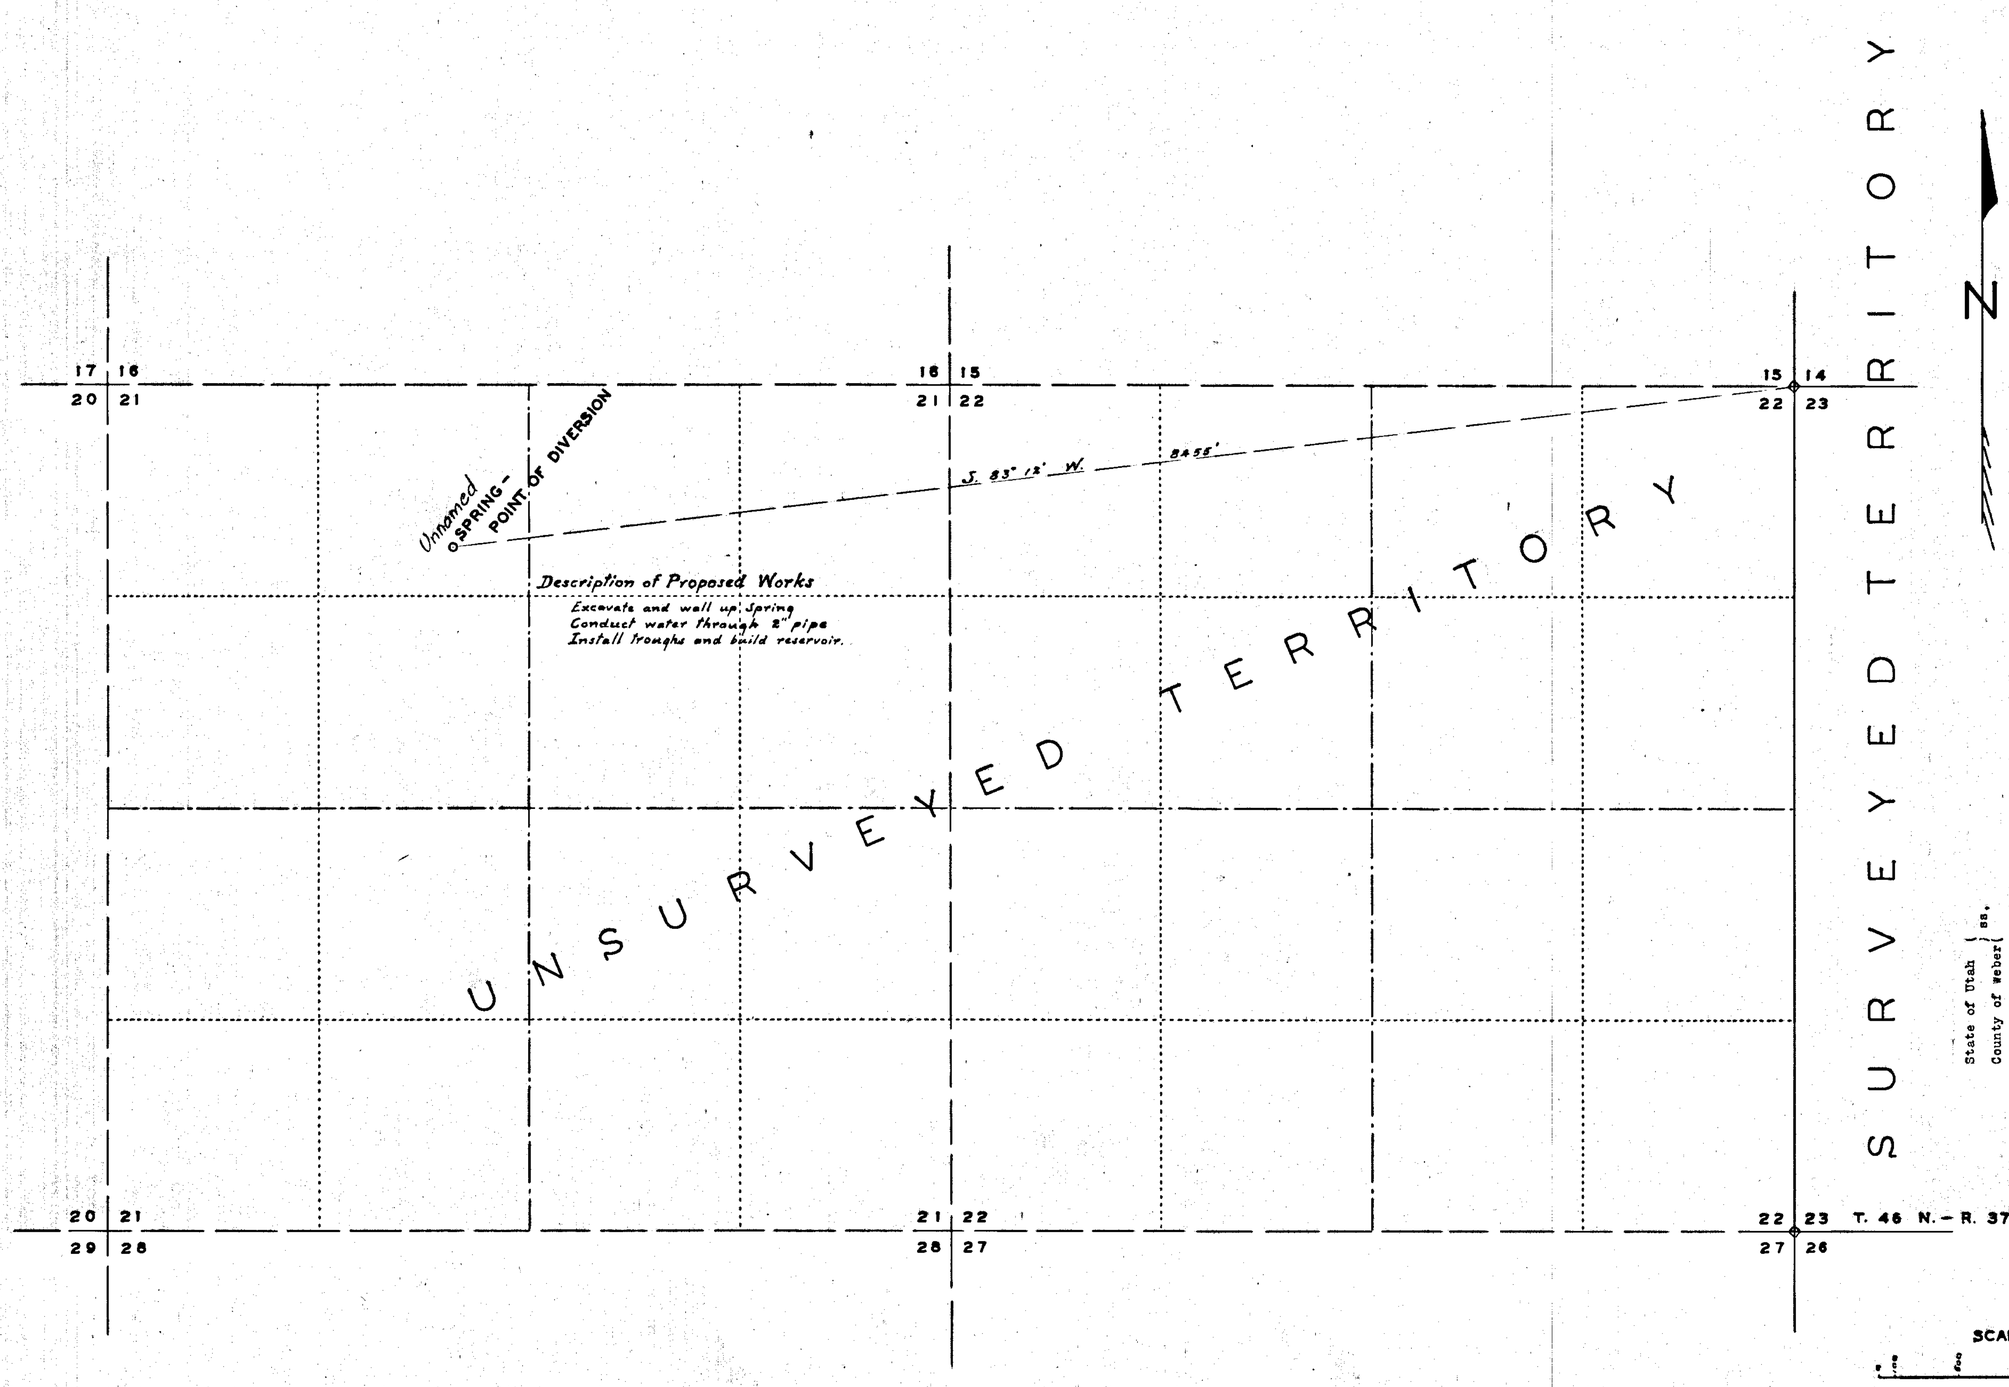

State of Utah }
County of Weber } ss.

I, H. S. Coulson, being first duly sworn, depose and say that this map has been correctly drawn to the designated scale from field notes of a survey made by me on the 31st day of July, 1938; that it is a true and correct representation of the proposed works to divert water from a spring in Humboldt County, Nevada by The Utah Construction Co. for stockwatering purposes;

H. S. Coulson
State Water Right Surveyor

Subscribed and sworn to before me this 31st day of January, 1939

Notary Public in and for Weber County, Utah

Certificate No. 2787 Issued June 9, 1944

FILED
February 4, 1939
STATE ENGINEER'S OFFICE

OFFICE STATE ENGINEER
FEB 4 1939
RECEIVED

MAP TO ACCOMPANY
APPLICATION NO. 10324
TO APPROPRIATE WATER
FOR
STOCKWATERING
BY
THE UTAH CONSTRUCTION COMPANY
FROM A
SPRING IN HUMBOLDT COUNTY

10324